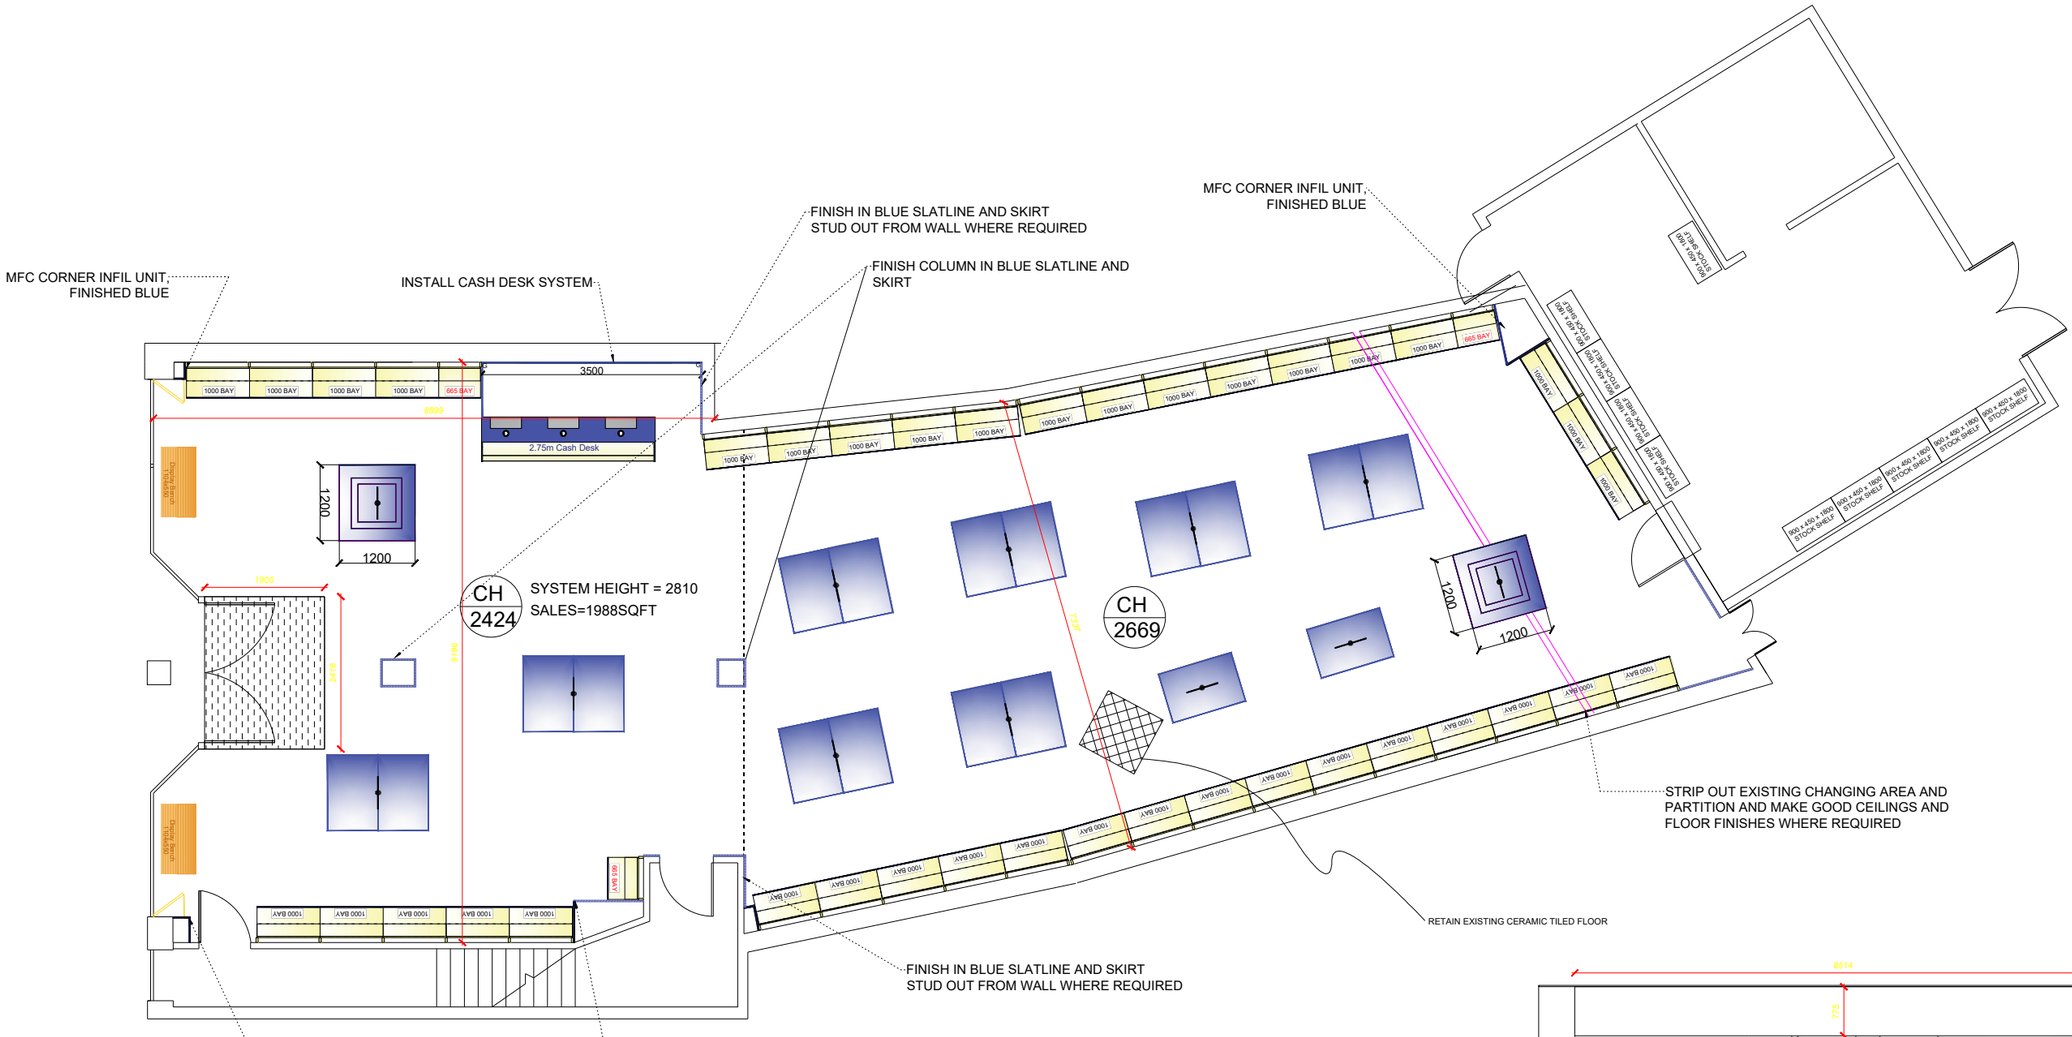
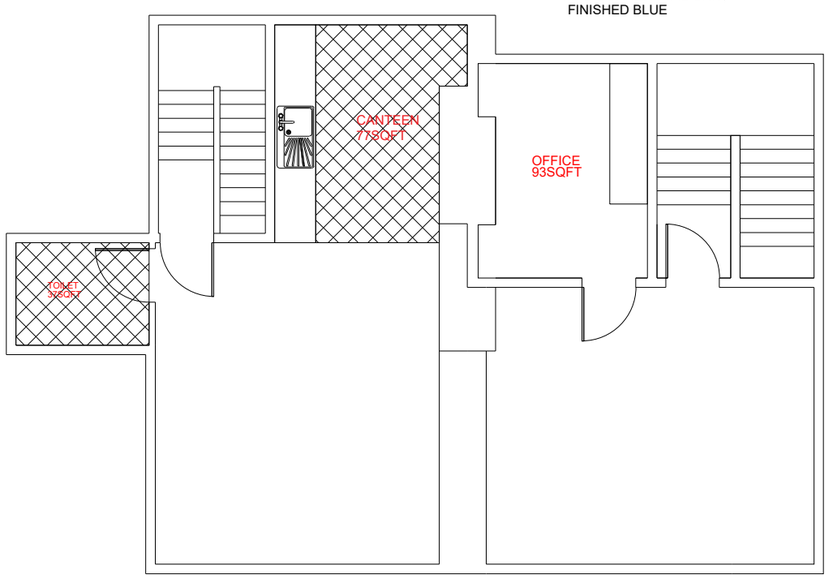
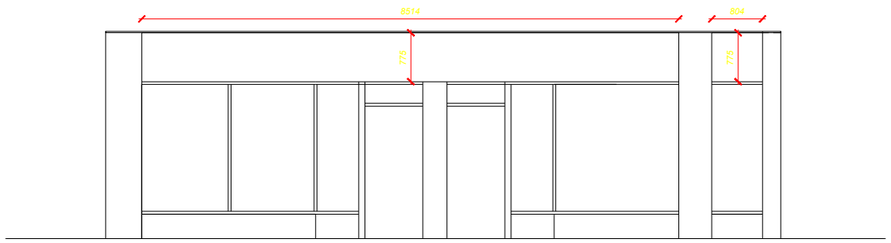



# SHOP FIT LAYOUT

| | | | | | | | |
|---|---|---|---|---|---|---|---|
| PROJECT TITLE: | LEEK | | | | | SALES SQFT | 1988SQFT |
| PROJECT ADDRESS: | 8-9 STANLEY STREET, LEEK, ST13 5AB | | | | | | |
| DATE: | 02/04/2018 | DRAWN BY: | CH | SCALE: | 1:100@ A3 | REV | |
| DRAWING STATUS: | FEASIBILITY/PROPOSAL/FINAL | | | | | | |
| NOTES: | | | | | | | |
| APPROVED BY: | | | | | | | |

TheWorks.co.uk