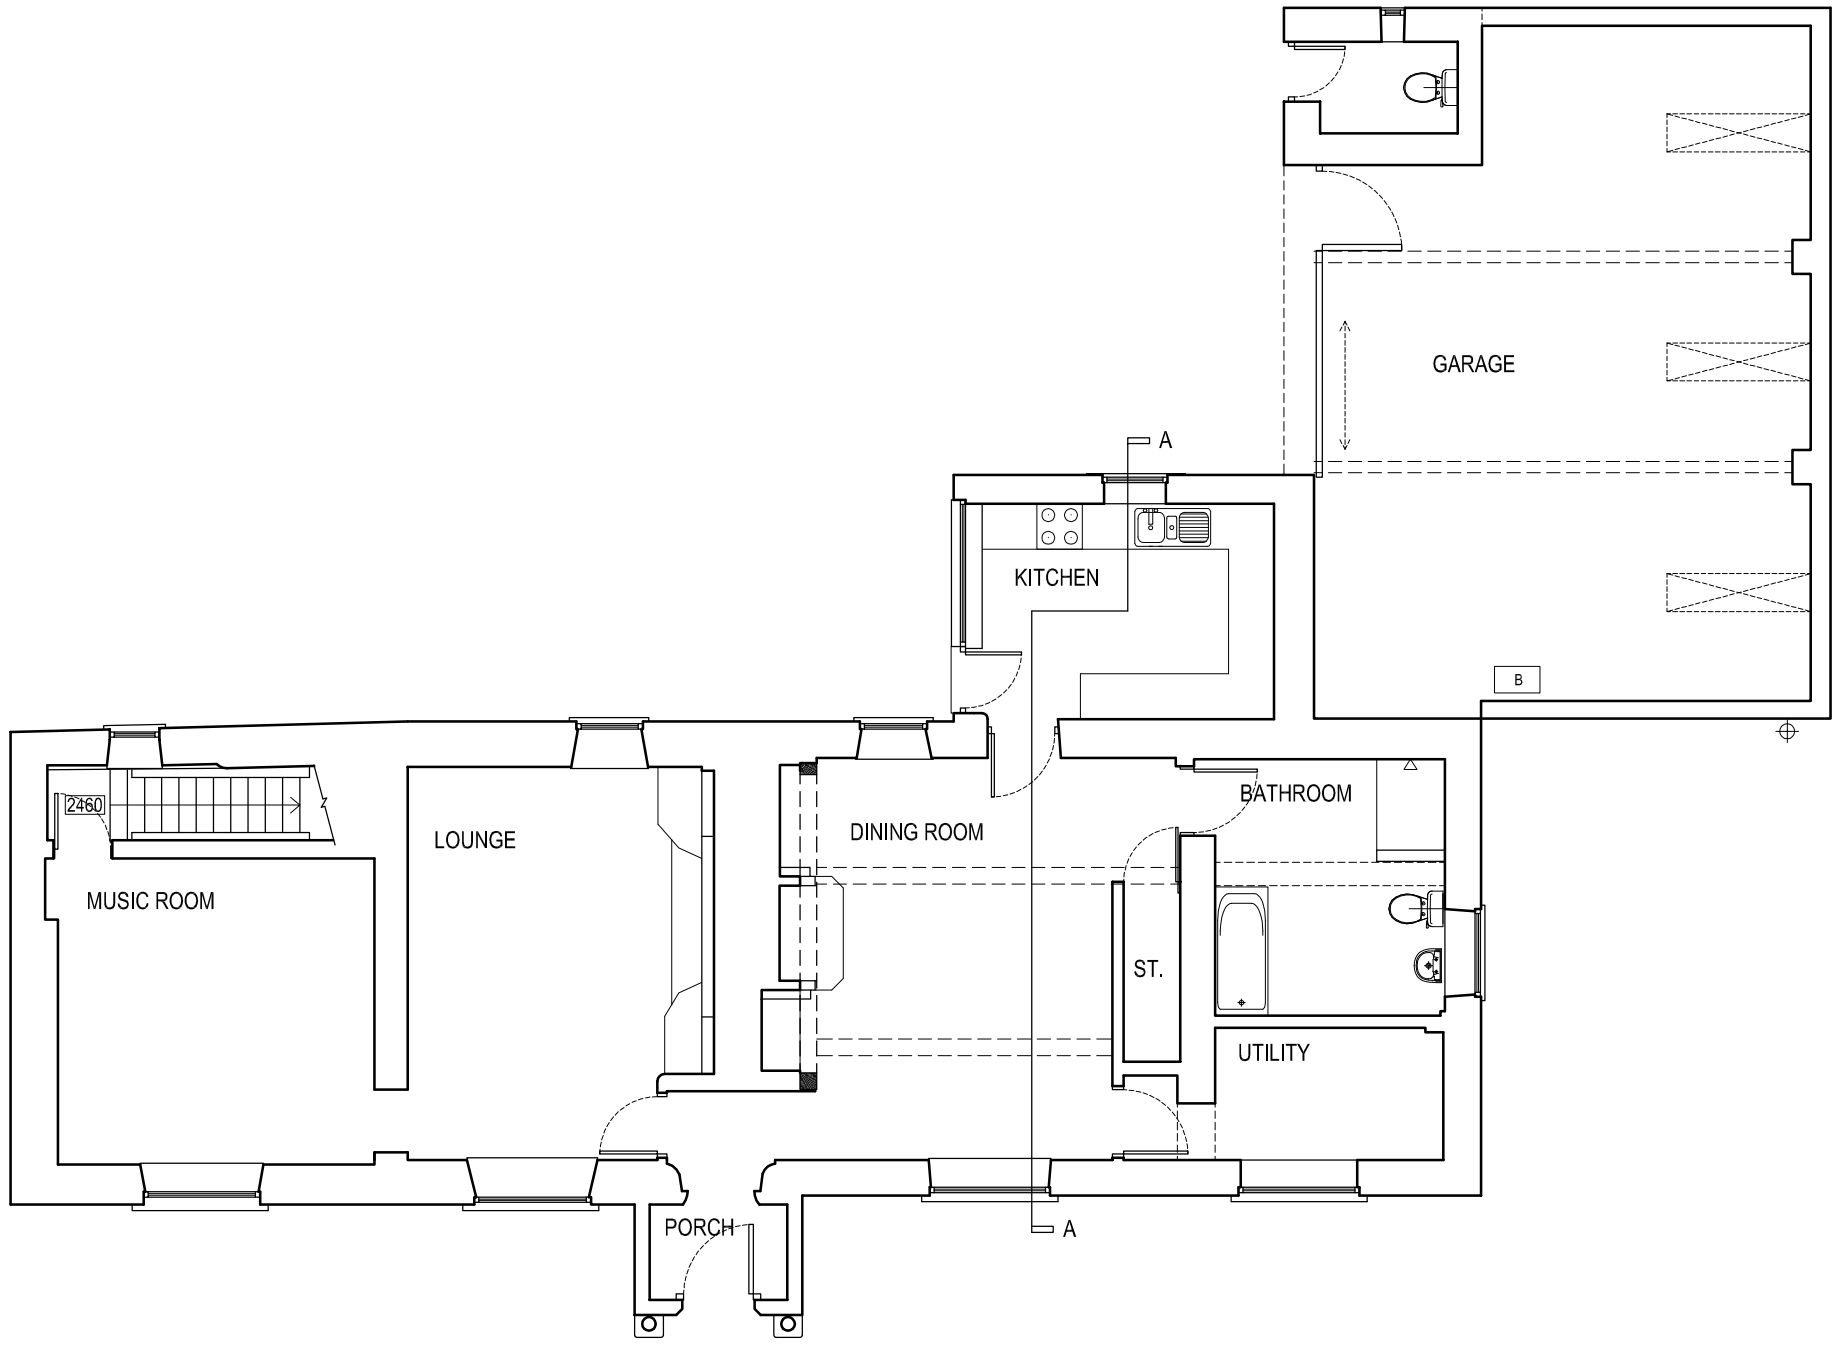

Revisions

. . .

0 1 2 3 4 5m

job	Heaton Low Farm, Heaton Extension and Alterations			
title	Ground Floor Plan as Existing			
date 13.09.18	scale 1/100 @ A3	drawn by RA	dwg. no. HLF-01	rev. .

Ian Ankers architecture
Building and Design Consultants
Ryecroft Farm, Rushton Spencer, Macclesfield, SK11 0RP
t 01260 546944
e ian@iankers.co.uk
w www.iankers.co.uk