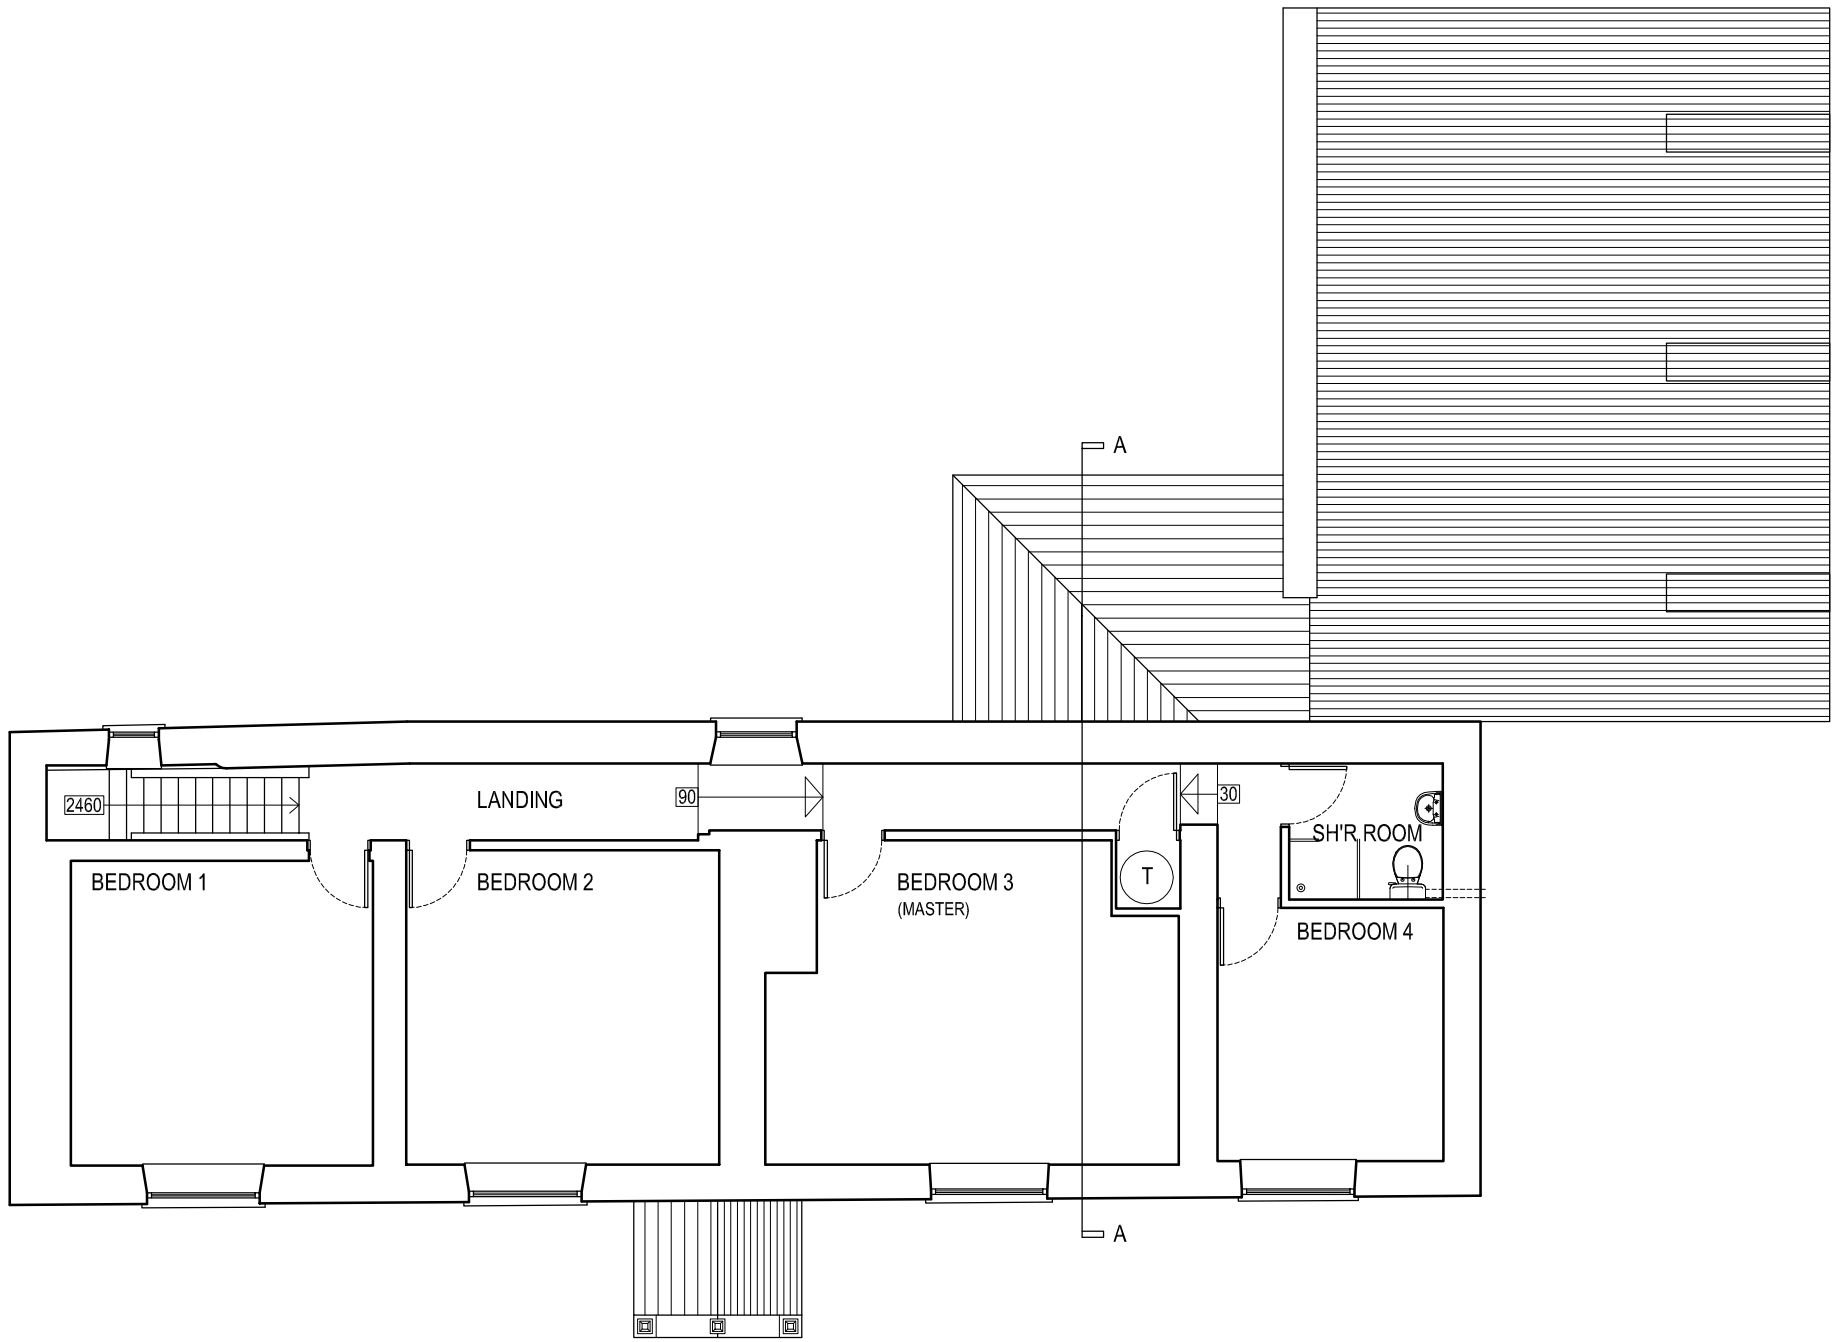


Revisions

. | . | .

0 1 2 3 4 5m

| | | | | |
|---|---|---|---|---|
| job | Heaton Low Farm, Heaton Extension and Alterations | | | |
| title | First Floor Plan as Existing | | | |
| date 13.09.18 | scale 1/100 @ A3 | drawn by RA | dwg. no. HLF-02 | rev. . |


Ian Ankers architecture
Building and Design Consultants
Ryecroft Farm, Rushton Spencer, Macclesfield, SK11 0RP
t 01260 546944
e ian@ianankers.co.uk
w www.ianankers.co.uk