

REAR ELEVATION

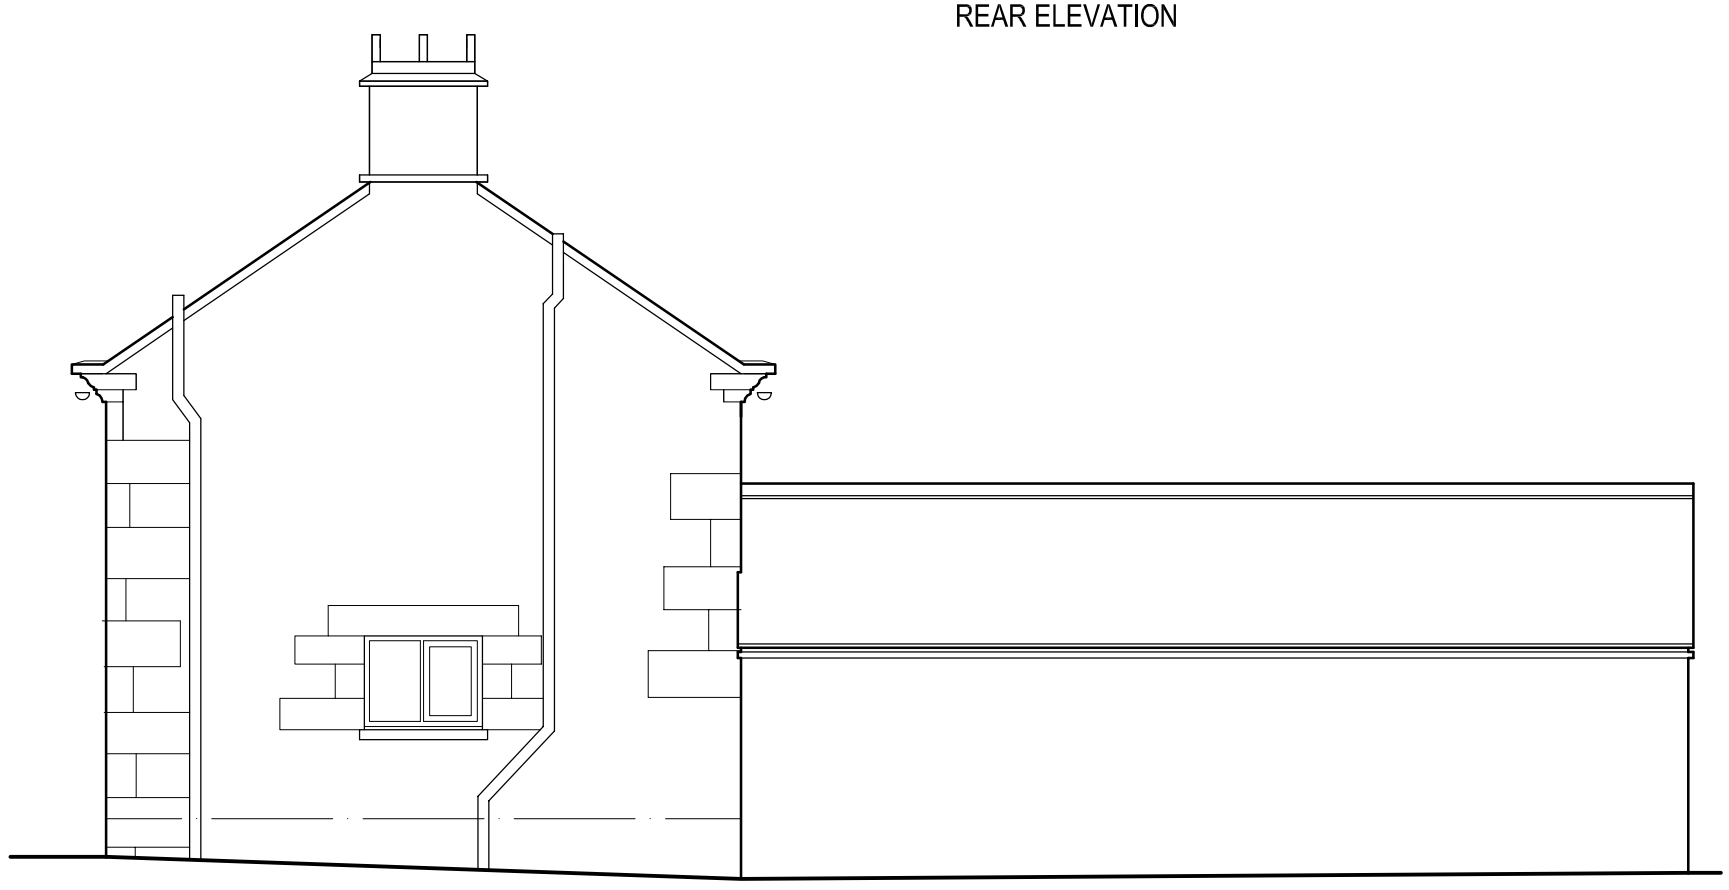

END ELEVATION

0 1 2 3 4 5m

Revisions

. . .

job Heaton Low Farm, Heaton Extension and Alterations

title Elevations as Existing

date	scale	drawn by	dwg. no.	rev.
20.09.18	1/100 @ A3	.	HLF-03	.

Ian Ankers architecture
Building and Design Consultants
Ryecroft Farm, Rushton Spencer, Macclesfield, SK11 0RP
t 01260 546944
e ian@iananders.co.uk
w www.iananders.co.uk