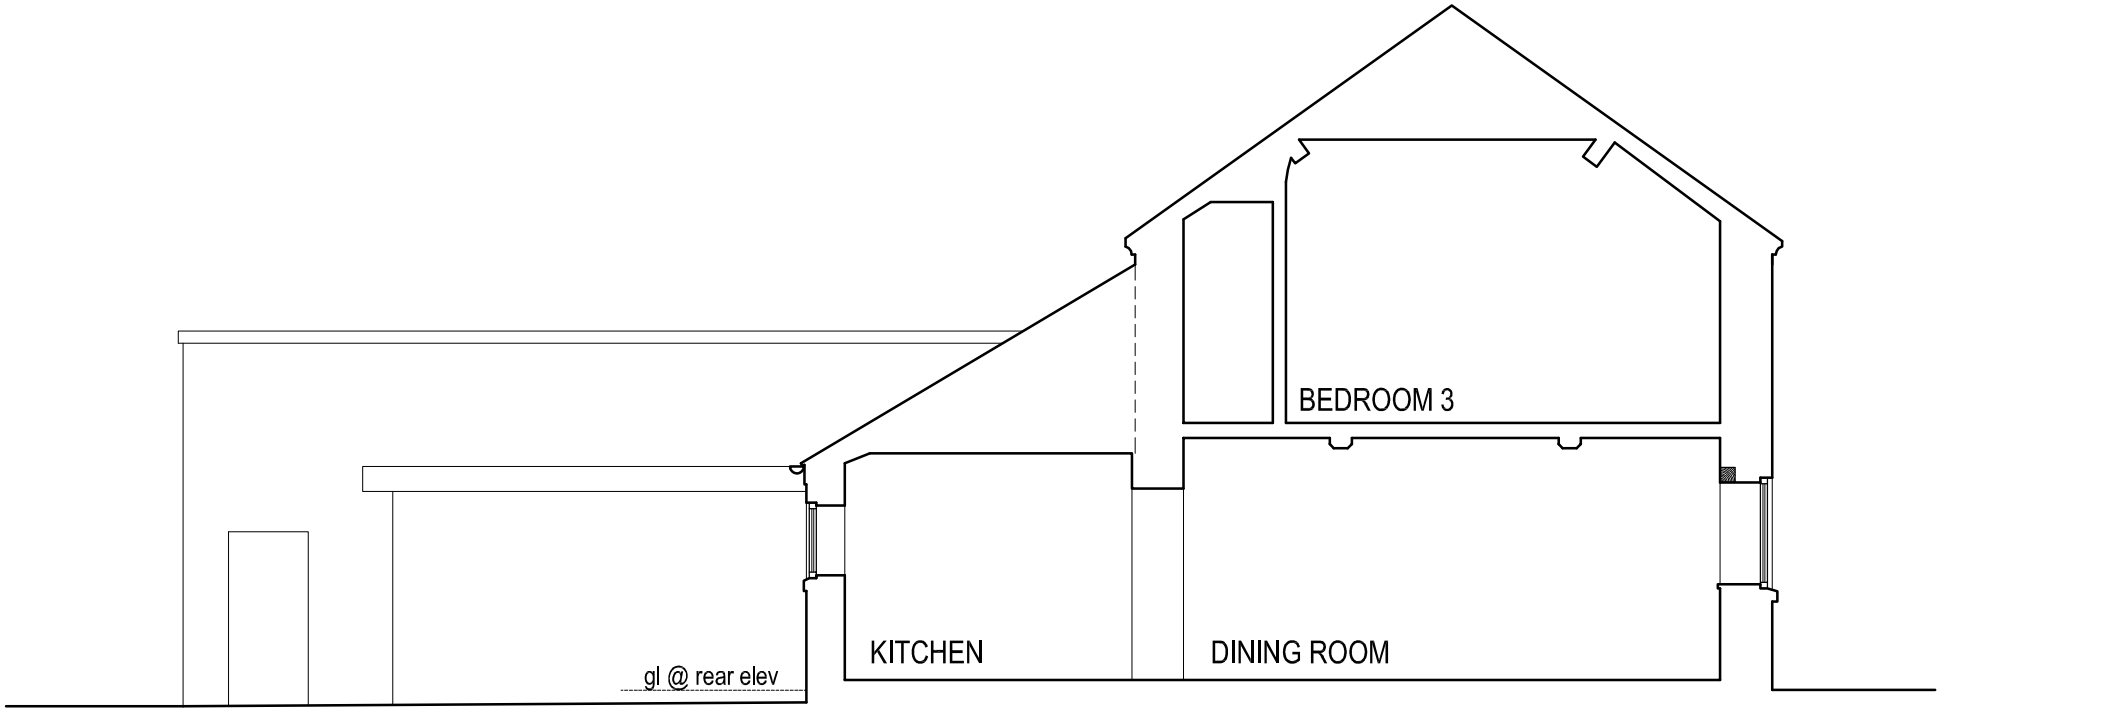

SECTIONAL ELEVATION ON A-A

Revisions

. . .

0 1 2 3 4 5m

job	Heaton Low Farm, Heaton Extension and Alterations			
title	Cross Section as Existing			
date 20.09.18	scale 1/100 @ A4	drawn by .	dwg. no. HLF-04	rev. .

Ian Ankers architecture
Building and Design Consultants
Ryecroft Farm, Rushton Spencer, Macclesfield, SK11 0RP
t 01260 546944
e ian@ianankers.co.uk
w www.ianankers.co.uk