

South East Elevation. Scale 1:100



North East Elevation. Scale 1:100



North West Elevation. Scale 1:100



South West Elevation. Scale 1:100



Ground Floor Scale 1:100

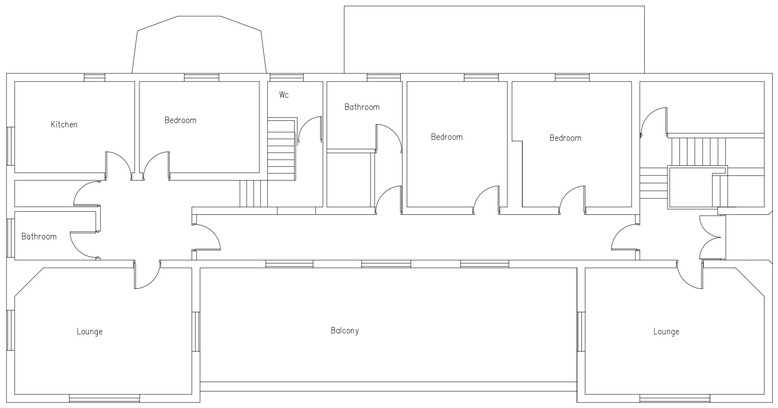

First Floor Scale 1:100

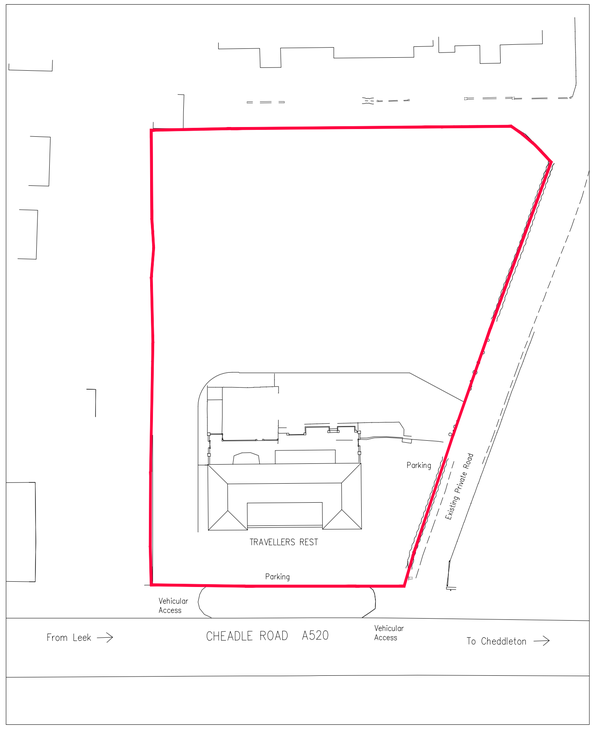

Block Plan Scale 1:500

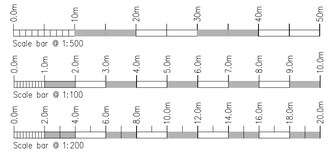

Rev.	Drawn	Comments.	Date

MAC
ARCHITECTURAL DESIGN LTD
Moorland House, 123 Moorland Road, Burslem, ST6 1JD.
T:01782 503302 E:admin@mac-arch.co.uk

Developer:
Broadoak Properties Ltd.

Project:
Proposed Residential Development at The Travellers Rest. Cheadle Road, Leekbrook, Leek. Staffordshire ST13 7DR.

Title:
Survey as Existing.

Status:
Planning.

A1: Drawn: A C Bailey Date: December 2018 Drg Ref: 1514-20