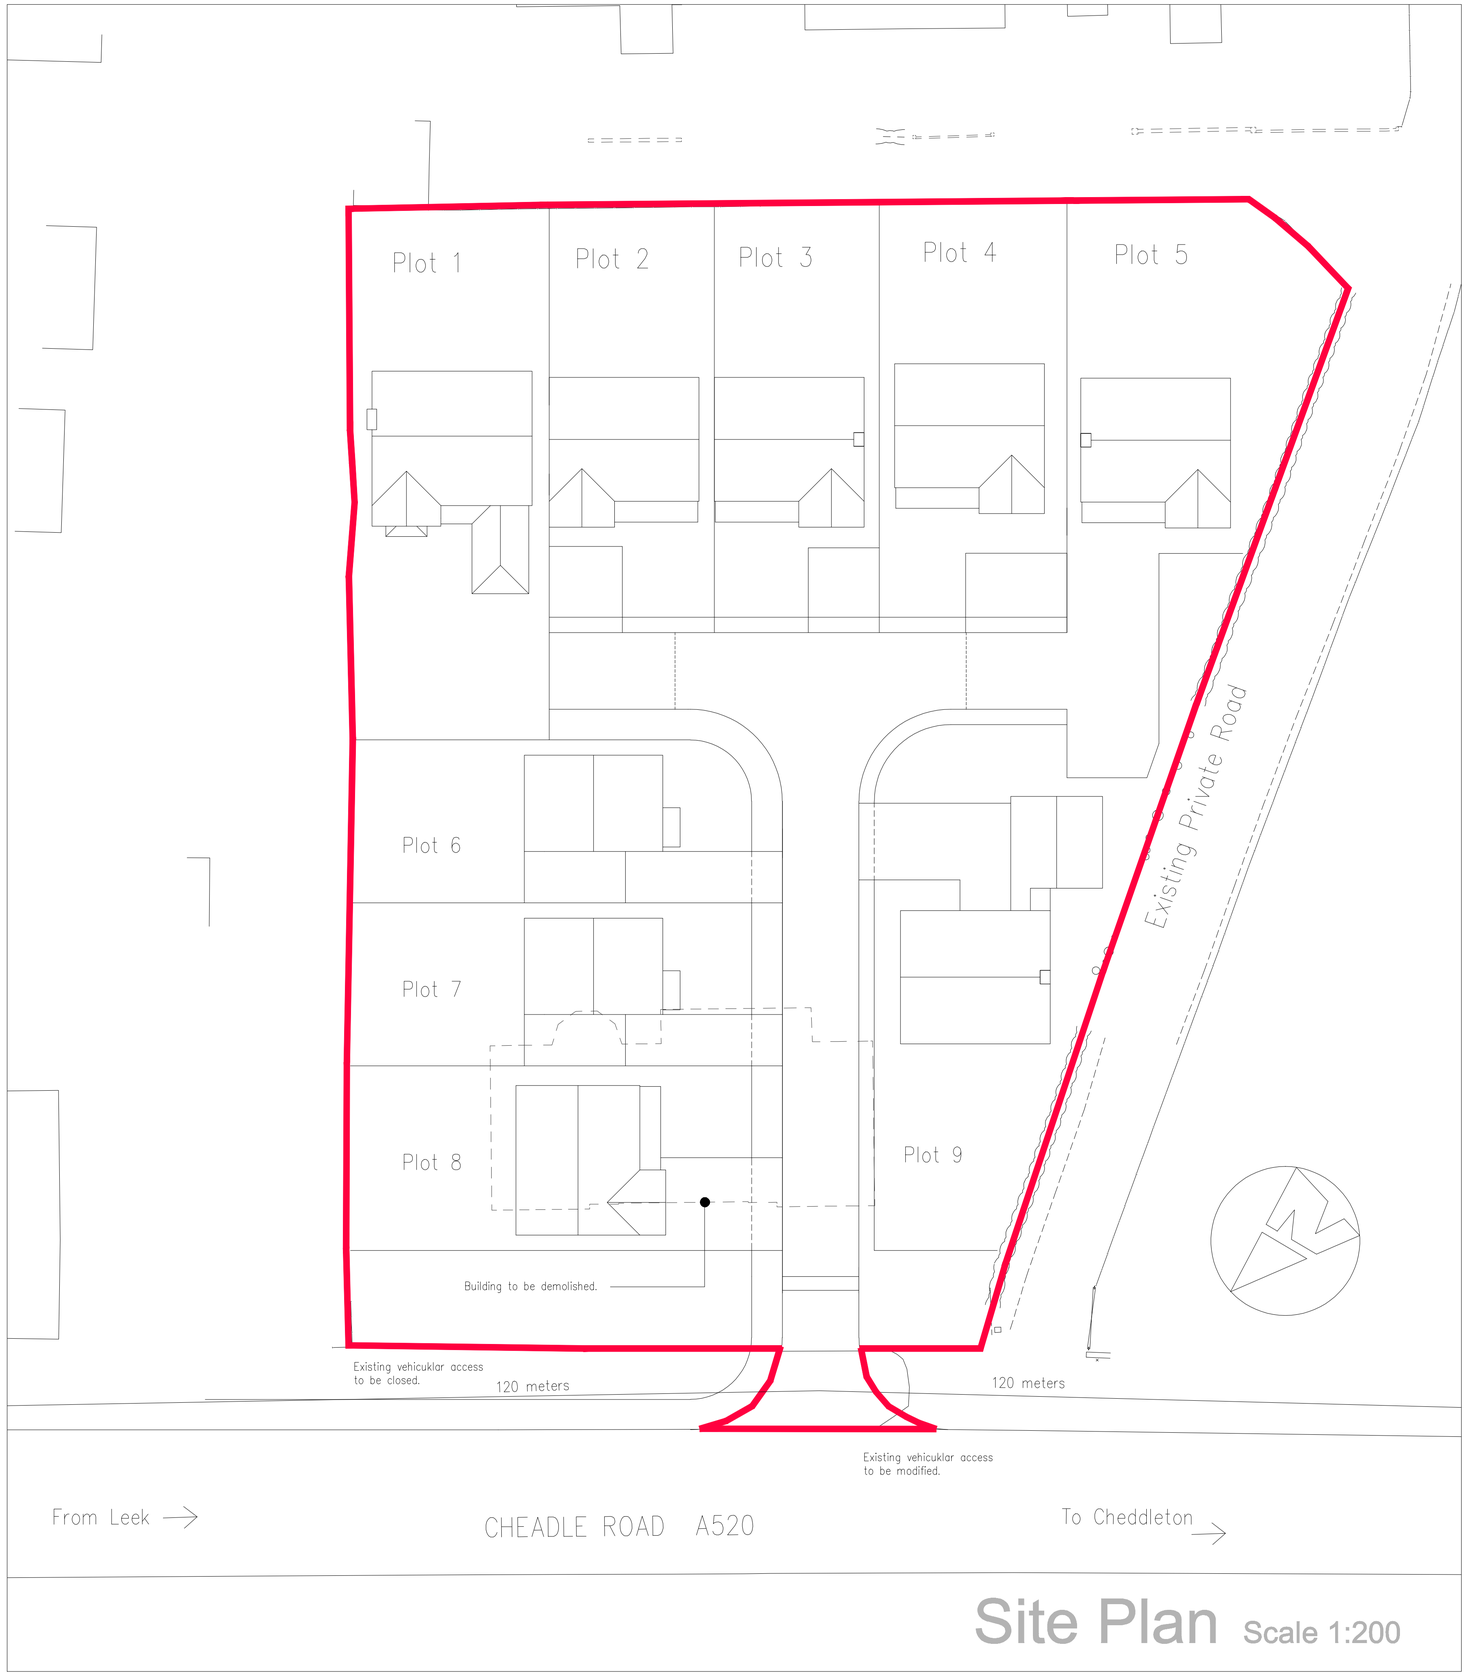


# Site Plan Scale 1:200

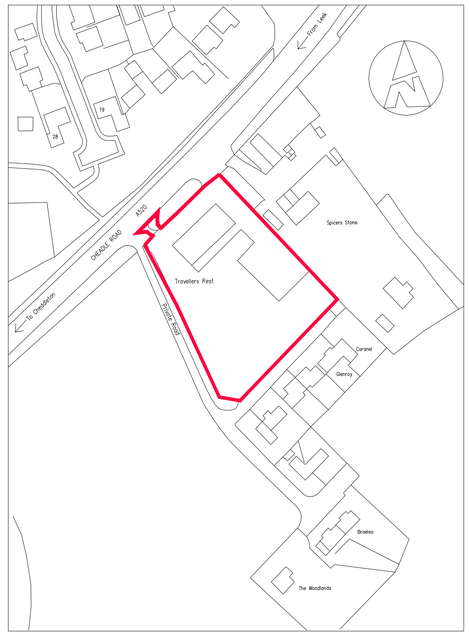


© Crown Copyright 2018 All rights reserved. Licence number 100049235

# Location Plan 1:1250

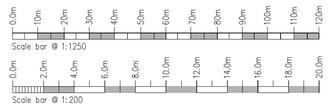


| Rev. | Drawn | Comments. | Date |
|---|---|---|---|
| | | | |
| | | | |
| | | | |
| | | | |
| | | | |

MAC
ARCHITECTURAL DESIGN LTD
Moorland House, 123 Moorland Road, Burslem, ST6 1JD.
T:01782 503302 E:admin@mac-arch.co.uk

Developer:
**Broadoak Properties Ltd.**

Project:
**Proposed Residential Development at The Travellers Rest. Cheadle Road, Leekbrook, Leek. Staffordshire ST13 7DR.**

Title:
**Indicative Site Plan Layout.**

Status:
**Planning.**

A1: Drawn: A C Bailey Date: December 2018 Drg Ref: 1514-21