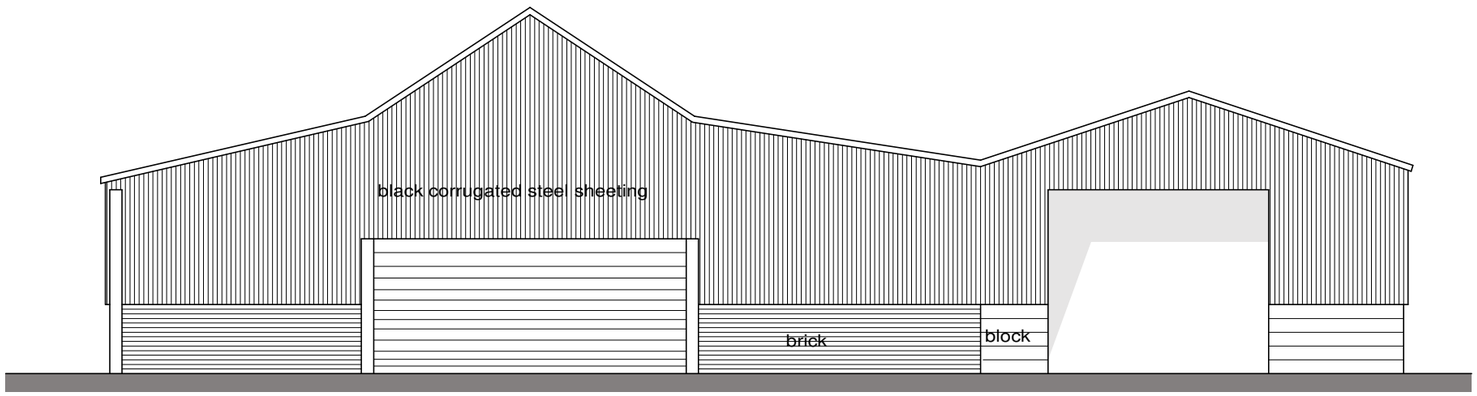

NORTH (Front)

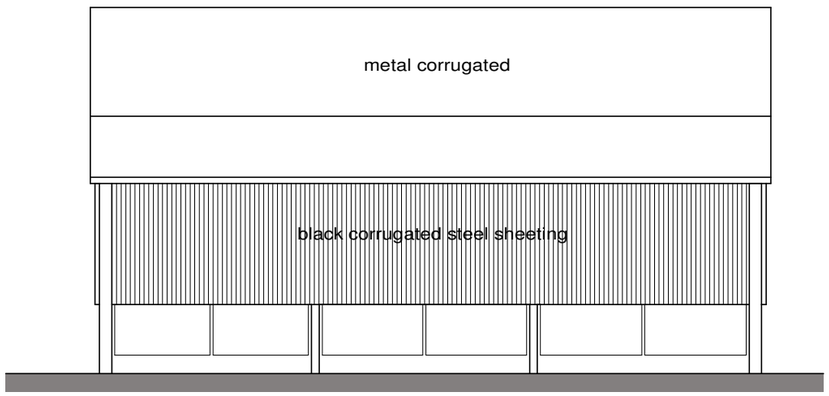

EAST

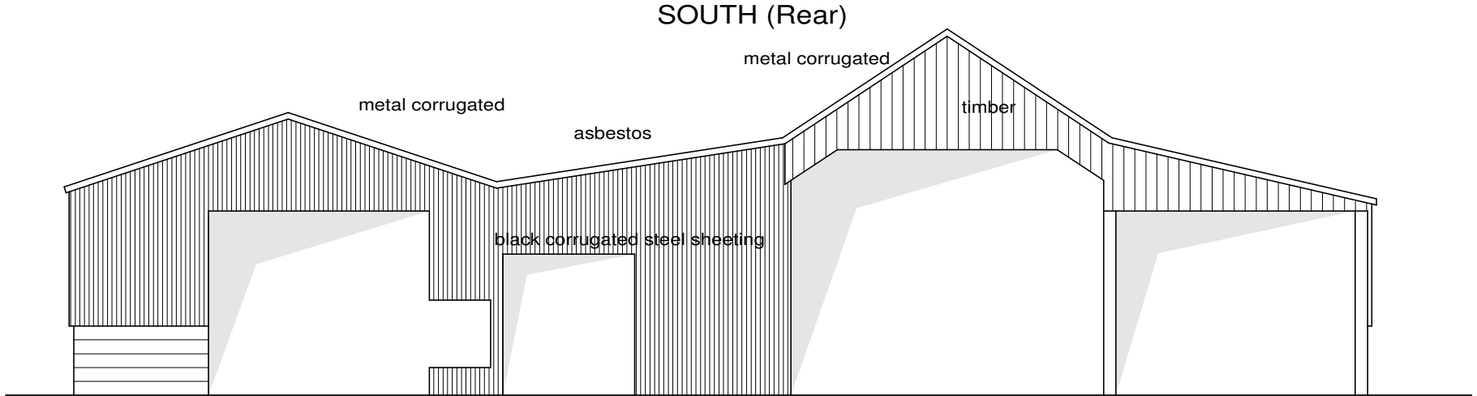

SOUTH (Rear)

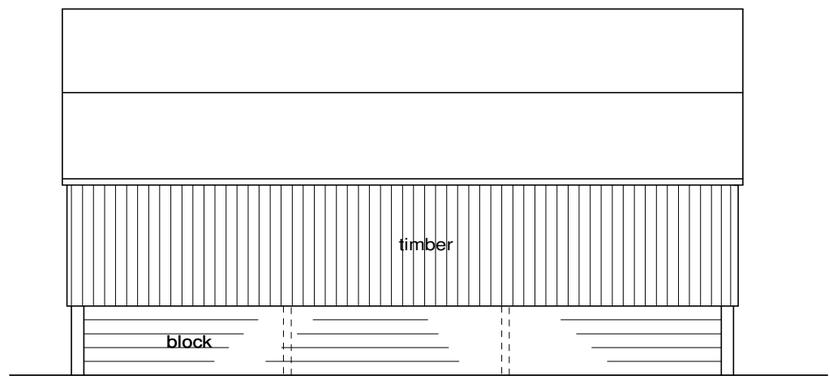

WEST

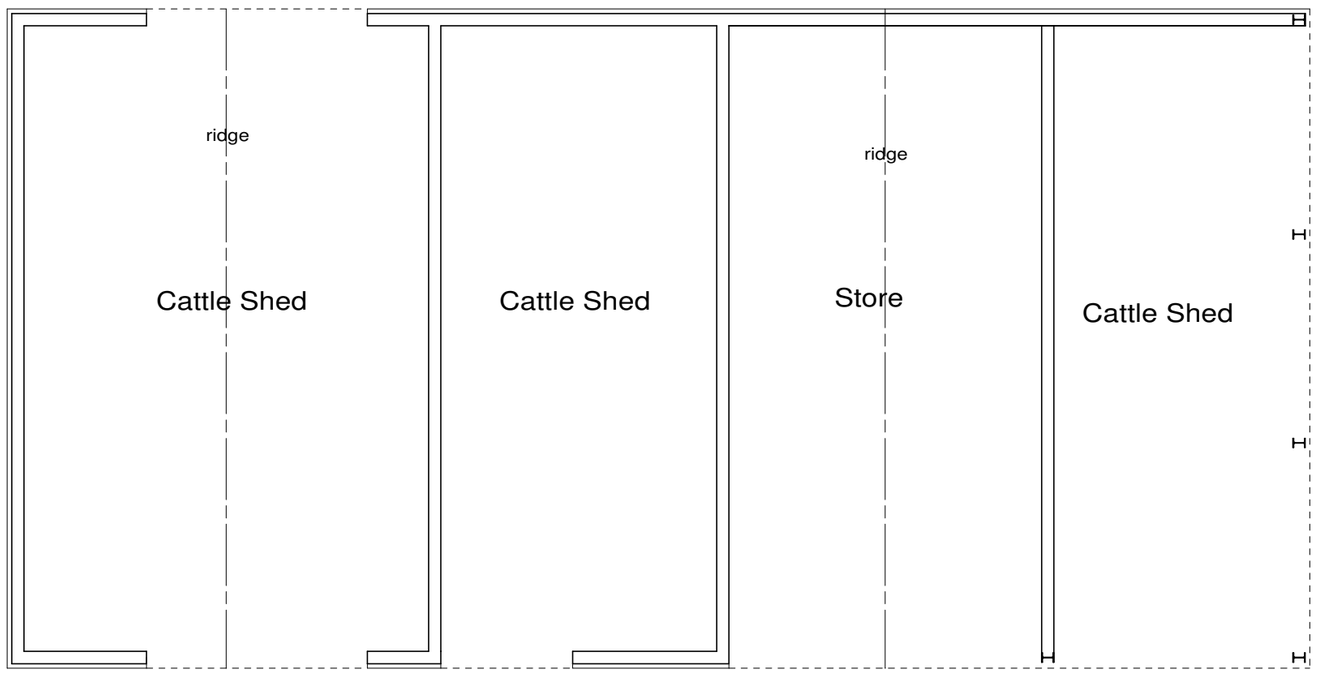

PLAN

PRIOR NOTIFICATION
TOWNHEAD FARM
FOXT STAFFS

AS EXISTING 1:100

0 1 2 3 4 5m