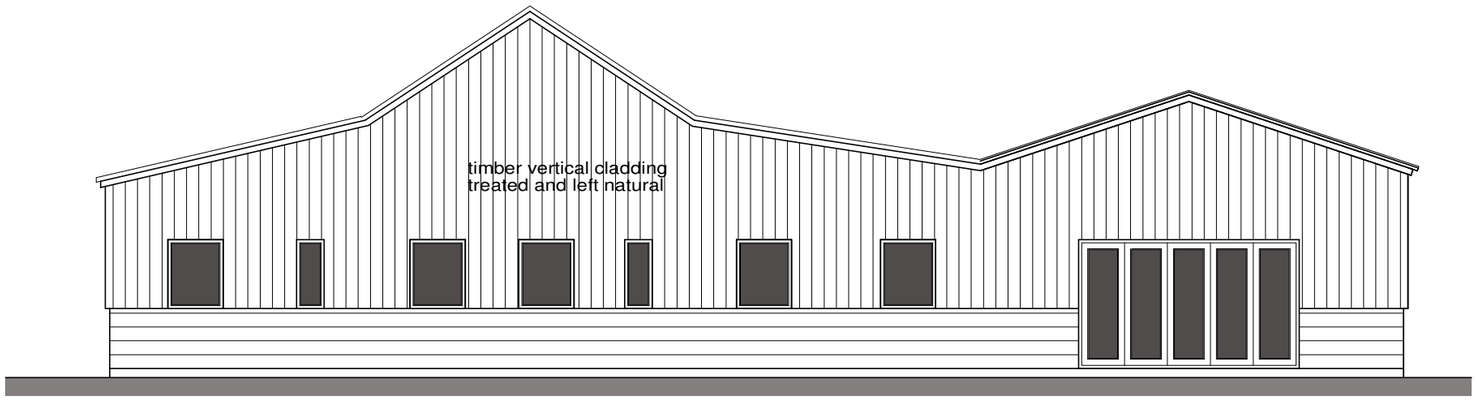

SOUTH (Rear)



NORTH (Front)

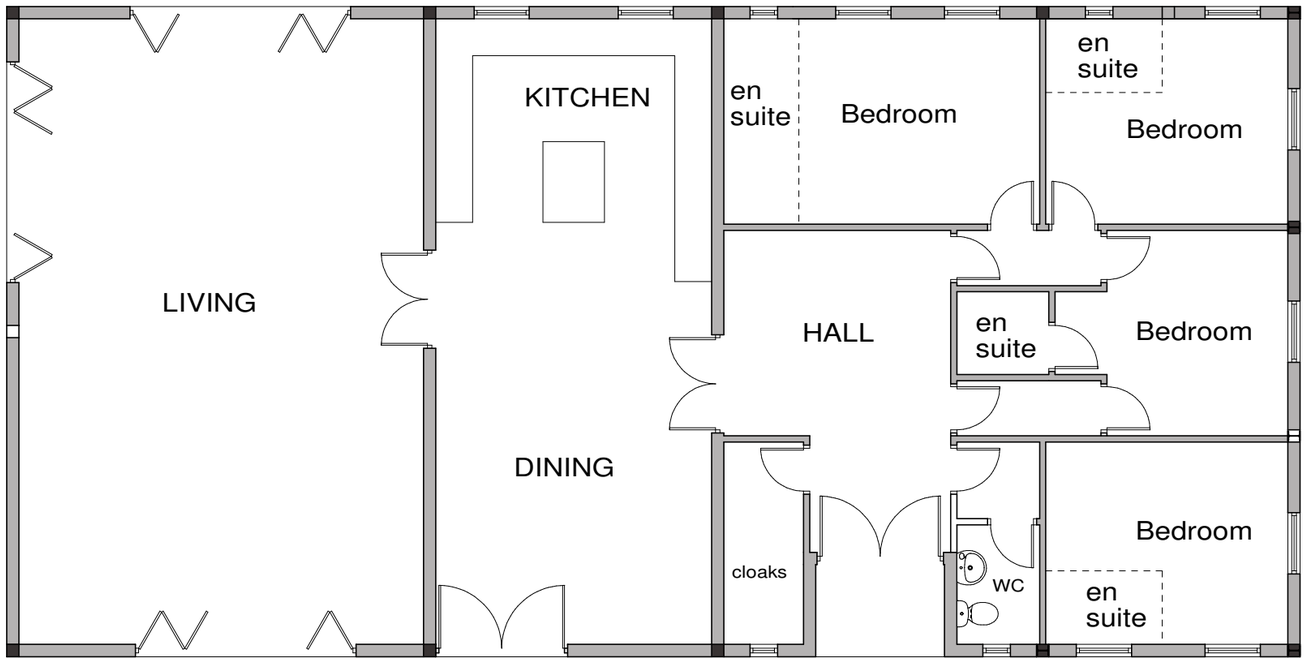

PLAN

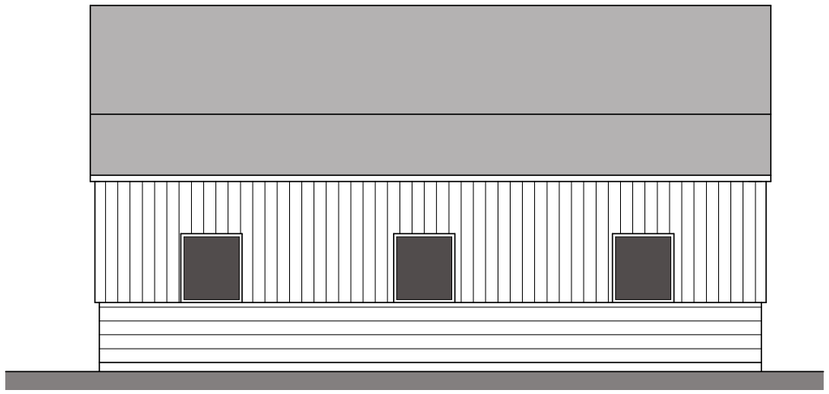

EAST

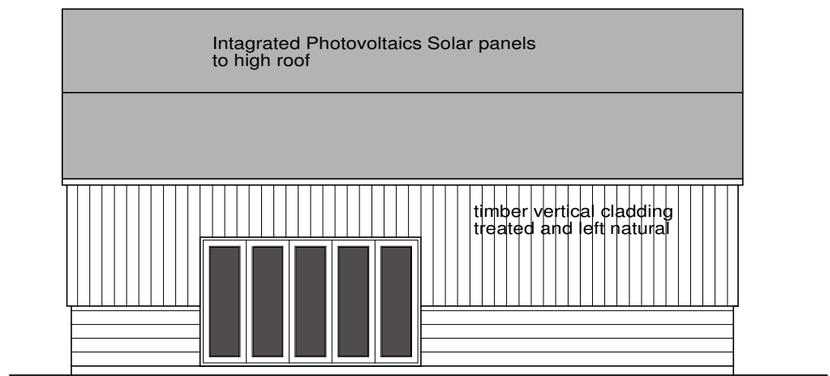

WEST

Revision "A" Amended elevational treatment to support further application 22/01/2019

PRIOR NOTIFICATION
TOWNHEAD FARM
FOXT STAFFS

Brian Reid
The Springs
Cliffash Farm
Idridgehay
Derbyshire DE56 2SE
reid-brian@outlook.co
07885 206184

AS PROPOSED Rev "A"

1:100

