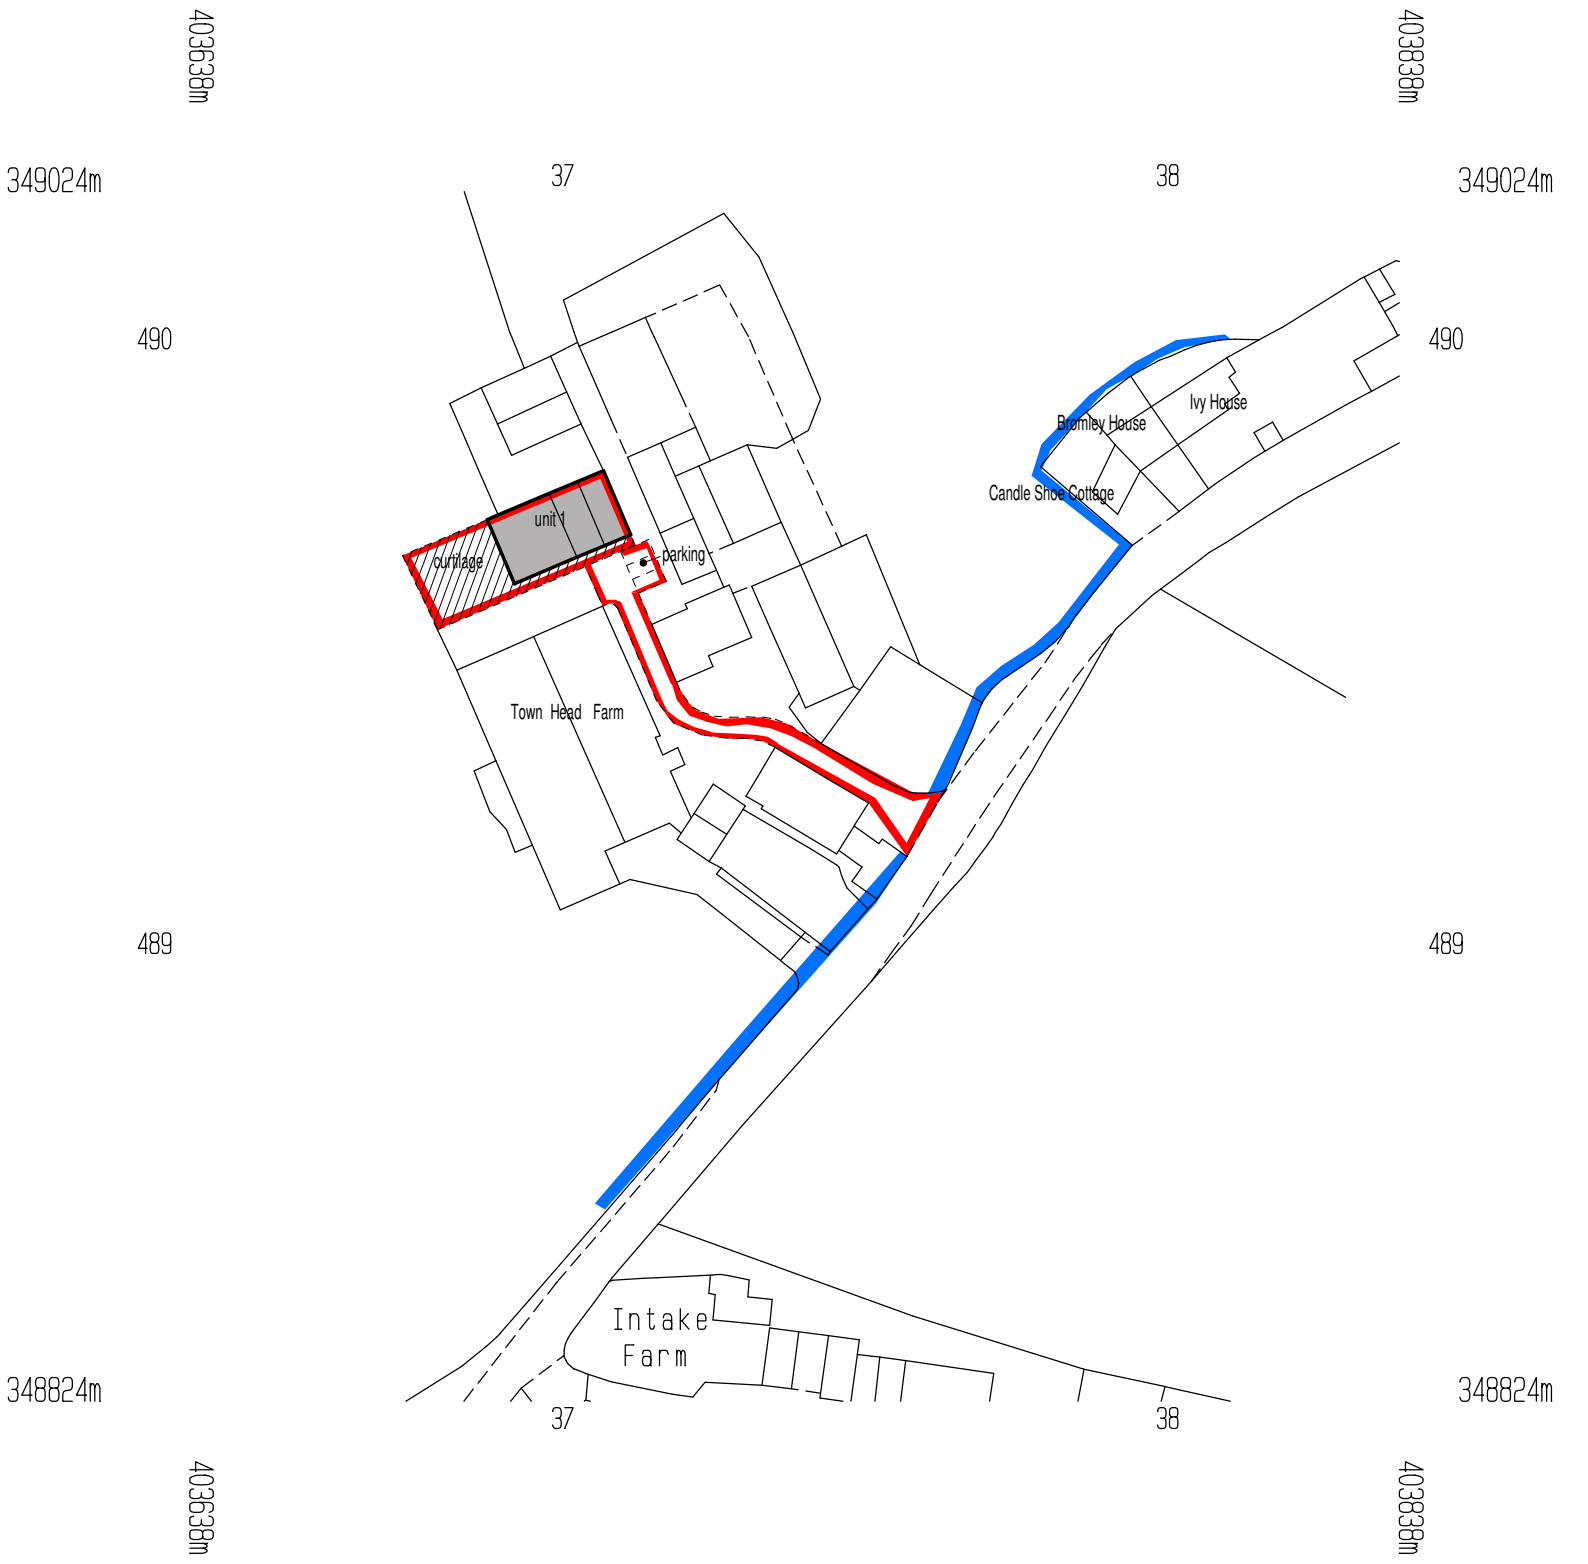


N

LOCATION PLAN 1:1250

20 0 20 40 60 80 100

Metres

PRIOR NOTIFICATION
TOWN HEAD FARM
TOWN END
FOXT
STAFFS ST10 2HW