Rev.	Drawn	Comments	Date



FRONT ELEVATION 1:100

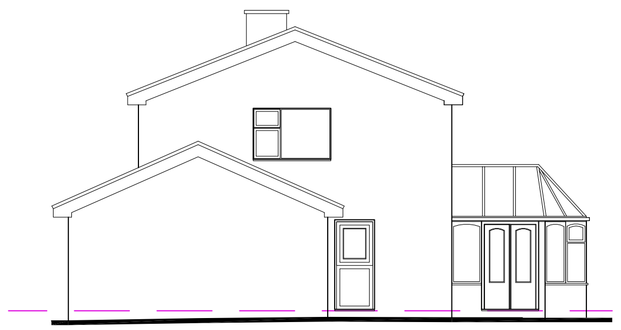

SIDE ELEVATION 1:100



REAR ELEVATION 1:100

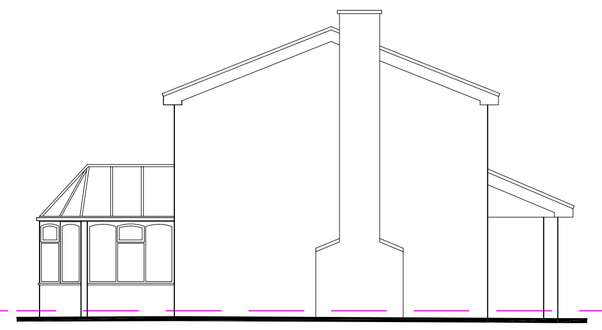

SIDE ELEVATION 1:100

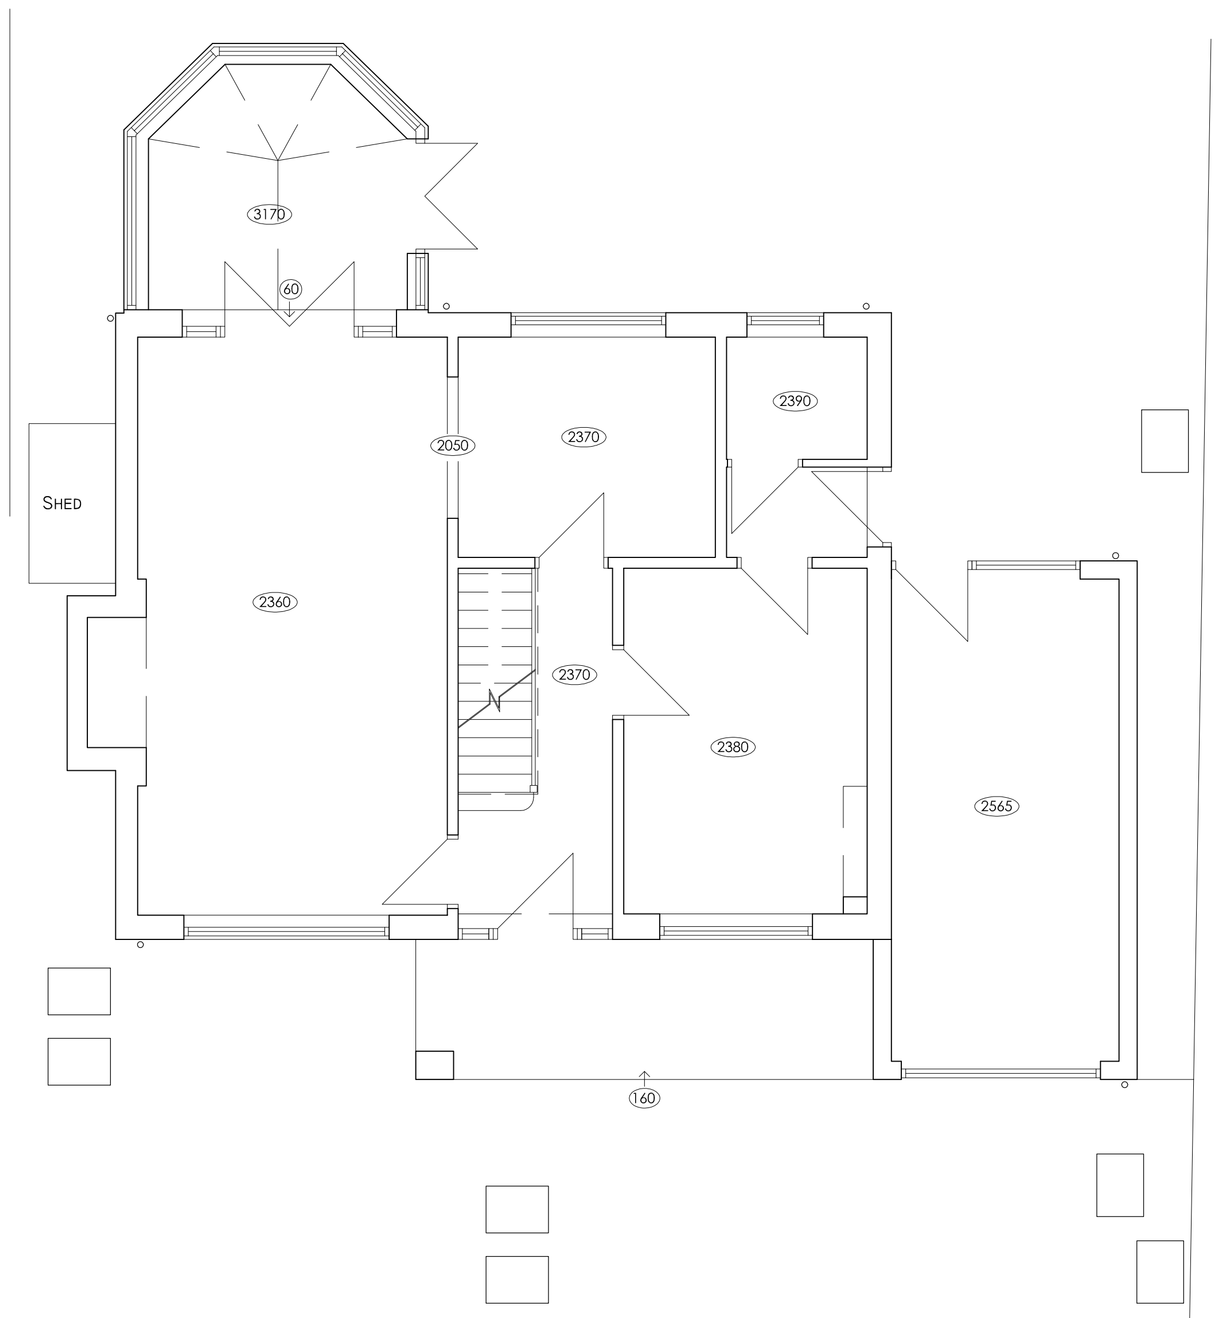

GROUND FLOOR PLAN 1:50

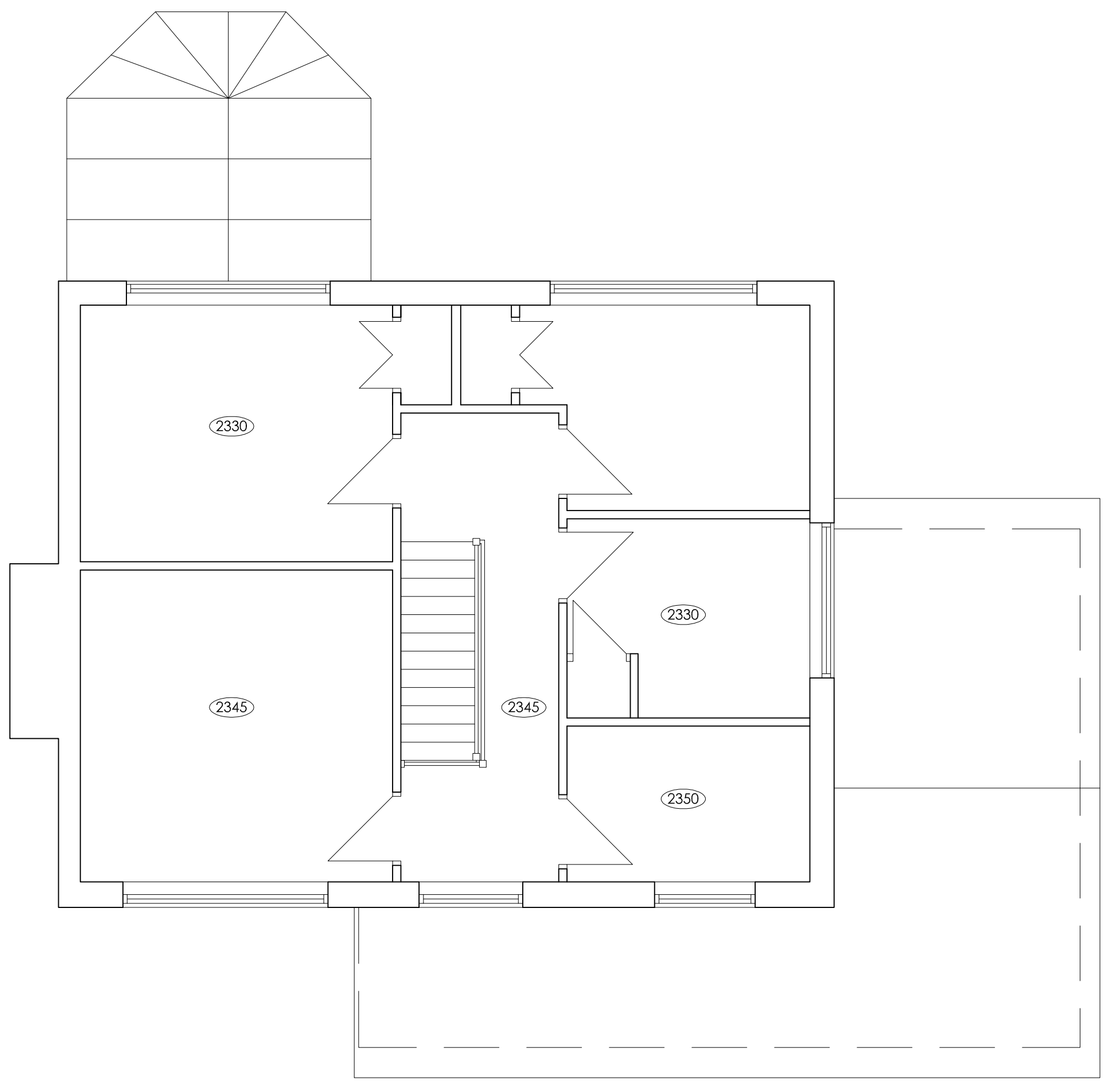

FIRST FLOOR PLAN 1:50

Ordnance Survey © Crown copyright 2016 All rights reserved. Licence number 100035207



SITE BLOCK PLAN SCALE 1:1250

MODE
Architects & Development
01782 479644
admin@mode-uk.com
www.mode-uk.com
Pennant House Salem Street Stoke-on-Trent

Client Mr & Mrs Leigh

Project Two Storey Side Extension and Rear Extension at 52 Cellarhead Road, Werrington, ST9 0HW

Title Plans and Elevations as Existing

Status Survey

Scale @A1	Date	Drawn	Checked
Stated	Jan 18	KLB	

Drawing No. 18 036 AL(0) 01

Rev

File Ref:

This drawing is subject to Copyright & must not be copied or reproduced without consent. Figured dimensions only are to be taken from this drawing. All contractors must visit the site and be responsible for taking and checking all dimensions relative to their work.