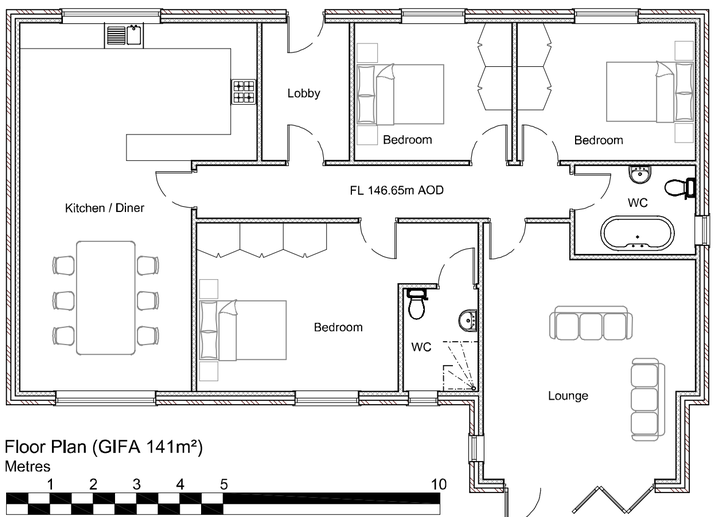


Floor Plan (GIFA 141m²)


Metres


1 2 3 4 5 10

SCALE 1:100


Schedule of Proposed Materials

Walls	Windows/doors	Roof
All external walls to be cavity walls construction (100mm cavity) using Wienerburger Ashington Red multi brick with soldier course lintel and natural sandstone cills, 12.5mm plasterboard and 3mm internal skin finish. Feature timber cladding using Cedar or Accoya with oiled finish	External windows to be Residence 9 uPVC double glazed with stone cills, brick soldier lintels. Colour to be Cotswold Green or Painswick Front doors to be colours composite High security door - Solidor or similar double glazed. French doors to be Residence 9 double glazed, Painswick or Cotswold Green.	Roof covering will be Marley Eternit Rivendale fibre cement slates
Wienerburger Ashington Red multi	Painswick Cotswold Green	Marley Eternit Rivendale

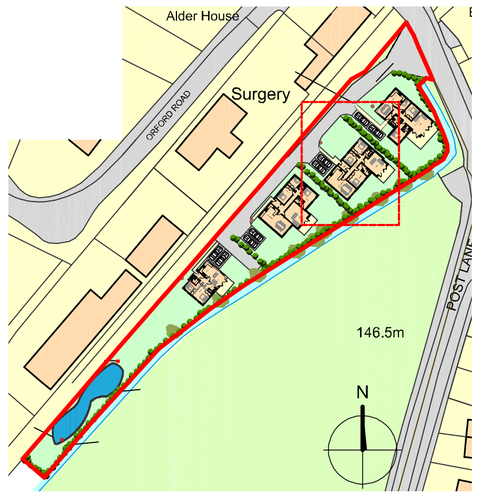


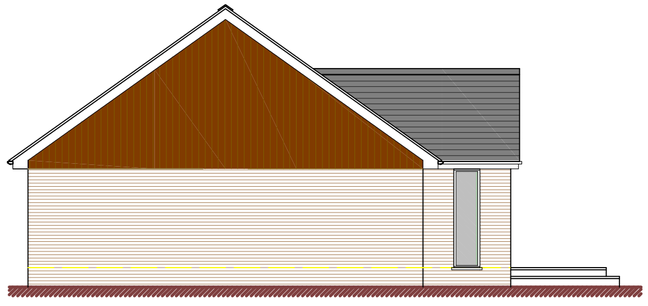


Front Elevation

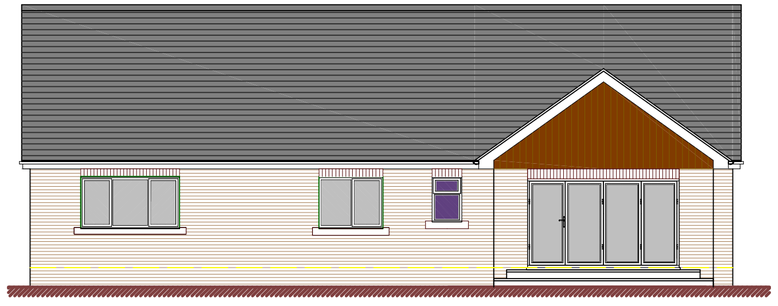

Side Elevation

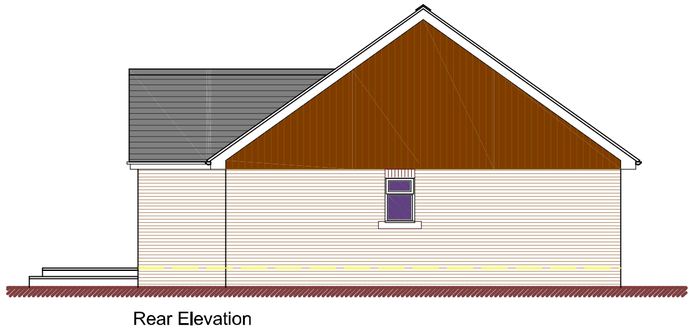

Rear Elevation

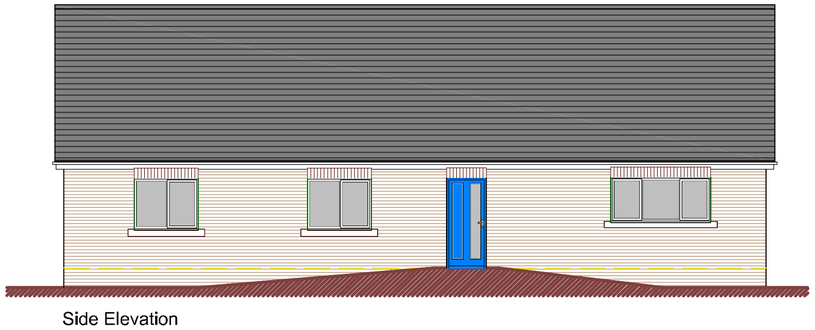

Side Elevation

DBD Architectural Consultancy Ltd ©2019

1. Copyright is vested with DBD Architectural Consultancy Ltd.

2. All dimensions to be checked on site before proceeding.

3. Contractor to check/adjust dimensions of new work to suit existing conditions.
Do not assume existing structure or details are plumb, square or level.

4. Contractor must notify the architect of any discrepancies before proceeding.

5. All drawings to be read in conjunction with all other consultants drawings and specs.

Rev	Date	Description
C	05.02.19	General Amendments
B	17.01.19	Floor Level Raised
A	26.10.18	Minor Amendments

DBD Architectural Consultancy

DBD Architectural Consultancy Ltd
50 Broad Street, Leek,
Staffordshire, ST13 5NS
01538 383118
mail@dbdconsultants.co.uk
www.dbdconsultants.co.uk

Joshua Redfern

Client

Housing development on land adjacent to the former railway station, Post Lane, Endon

Project

Title

Plot 2 Plans and Elevations

Stage: Planning

Size:	Dated:	Job No:
A2	09.08.18	1769-100
Scale: 1:100		

Drawing Number

PL03C