


FRONT ELEVATION
SCALE 1:100

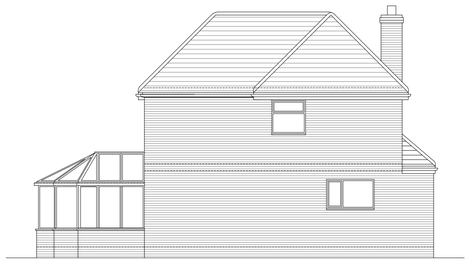


SIDE ELEVATION
SCALE 1:100




REAR ELEVATION
SCALE 1:100




SIDE ELEVATION
SCALE 1:100

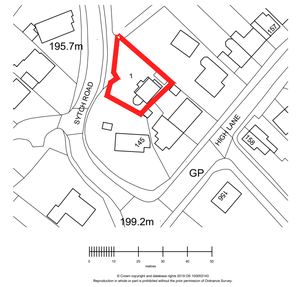


SITE LOCATION PLAN
SCALE 1:1250

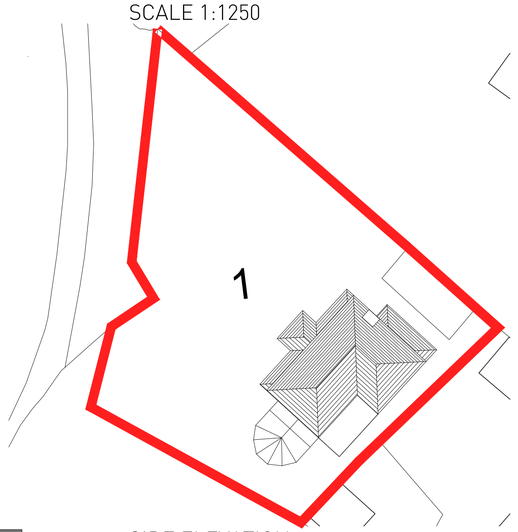

SIDE ELEVATION
SCALE 1:200

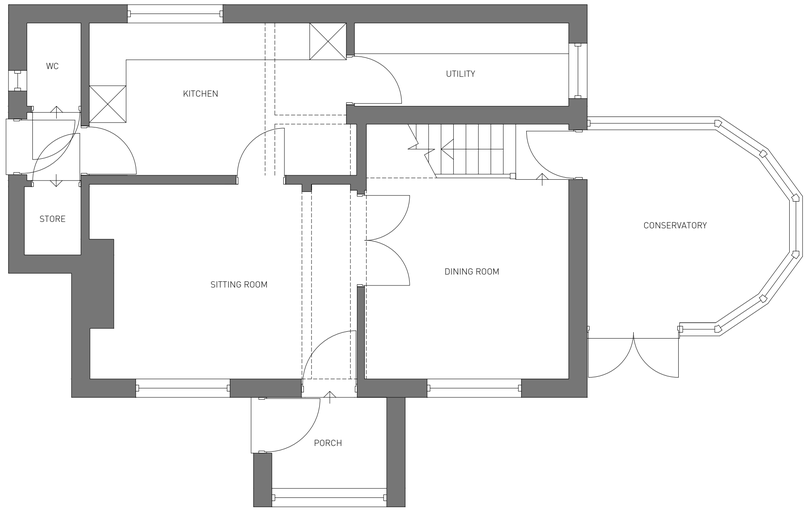

GROUND FLOOR PLAN

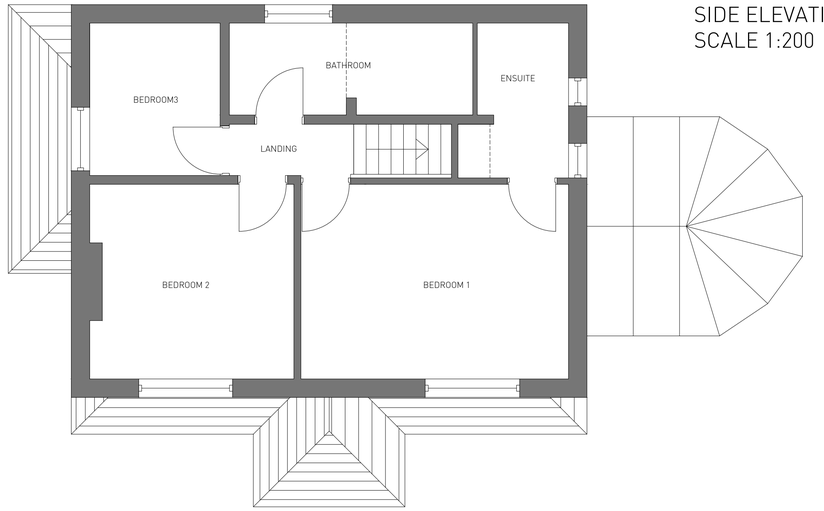

FIRST FLOOR PLAN

Job title
1 Synch Road, Brown Edge

Client
Megan Horwell

Drawing title
Existing Plans and Elevations

First issued 02-01-19
Drawn by AH

Drawing sheet size A1
Scale 1:50

Inspected by TA
Drawing number 6278 (P) 001

PLANNING

Sketch layout for feasibility only. Not for construction. Design subject to local authority consultation and obtaining all statutory permissions. Do not take any dimensions from this drawing. © Arni Architects Ltd

Arni Architects Ltd
The Barracks Workshops
4 Barracks Square
Newcastle under Lyme, ST5 1LG
T 01782 611 815
E info@arniarchitects.com
www.arniarchitects.com