

FRONT ELEVATION
SCALE 1:100



SIDE ELEVATION
SCALE 1:100

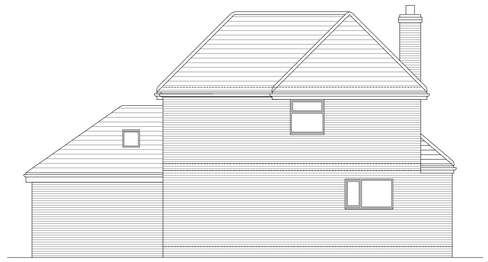

REAR ELEVATION
SCALE 1:100



SIDE ELEVATION
SCALE 1:100

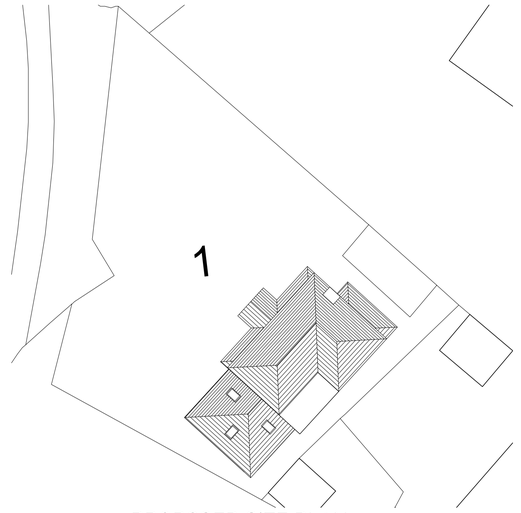

PROPOSED SITE PLAN
SCALE 1:200

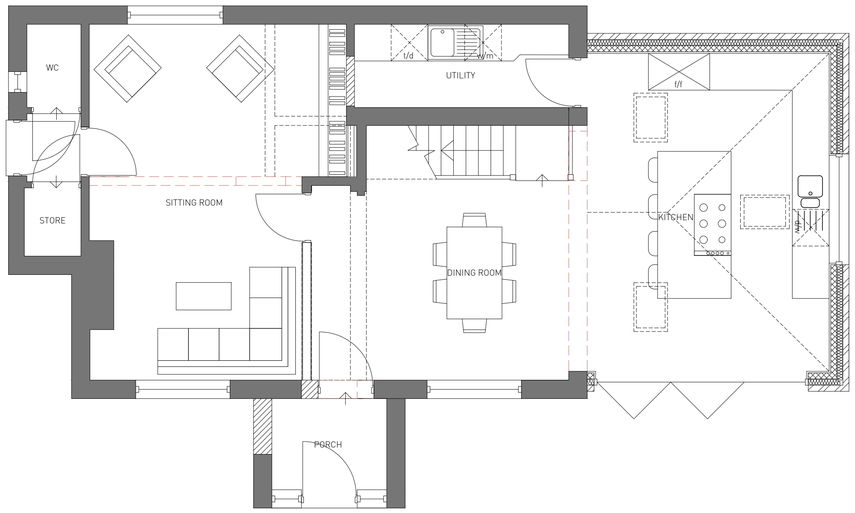

GROUND FLOOR PLAN
OPTION 1

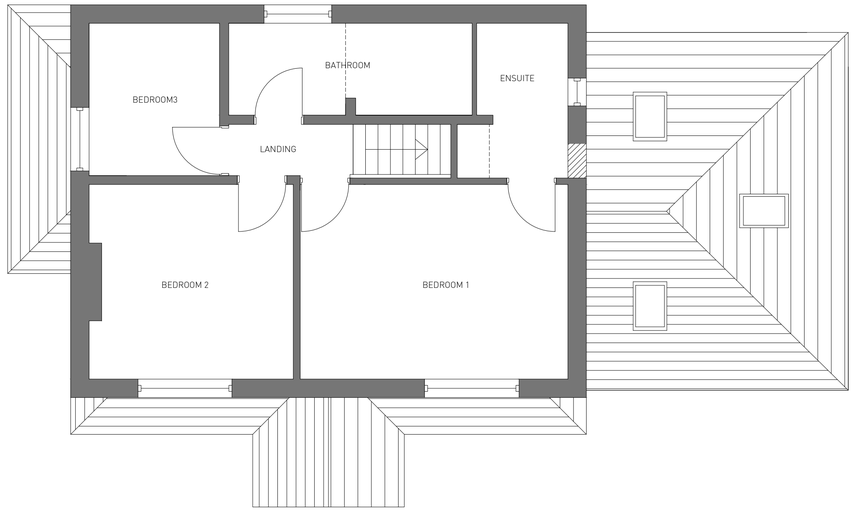

FIRST FLOOR PLAN

Job title
1 Synch Road, Brown Edge

Client
Megan Horwell

Drawing title
Existing Plans and Elevations

First issued 02-01-19
Drawn by AH

Drawing sheet size A1
Scale 1:50

Inspected by TA
Drawing number 6278 (P) 002

PLANNING

Arni Architects Ltd
The Barracks Workshops
4 Barracks Square
Newcastle under Lyme, ST5 1LG
T 01782 611 815
E info@arniarchitects.com
www.arniarchitects.com

Sketch layout for feasibility only. Not for construction. Design subject to local authority consultation and obtaining all statutory permissions. Do not take any dimensions from this drawing. © Arni Architects Ltd