
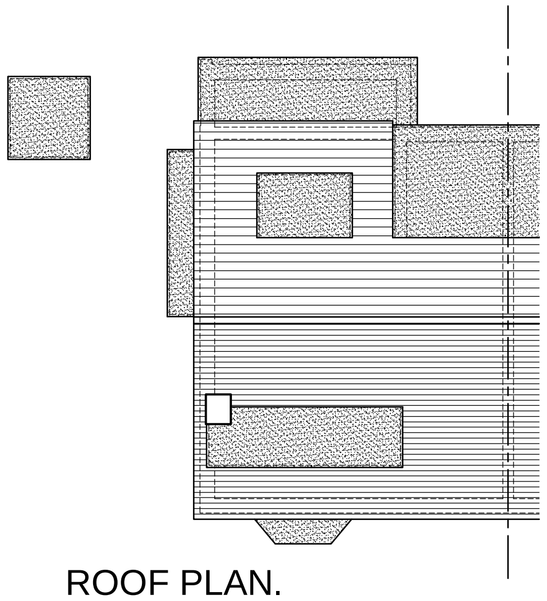



ROOF PLAN.

SCALE 1 : 100

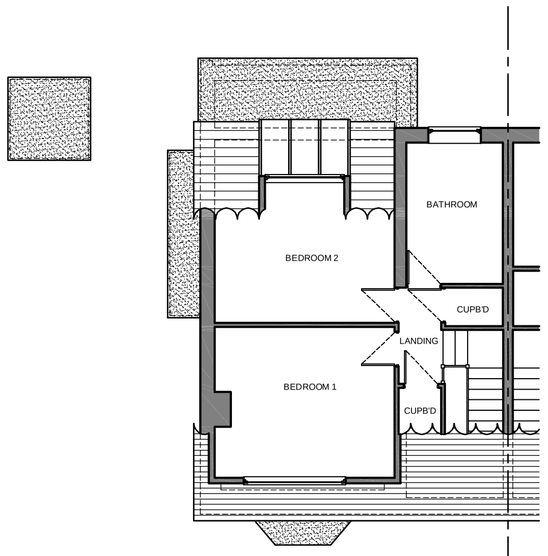

FIRST FLOOR LAYOUT PLAN.

SCALE 1 : 100

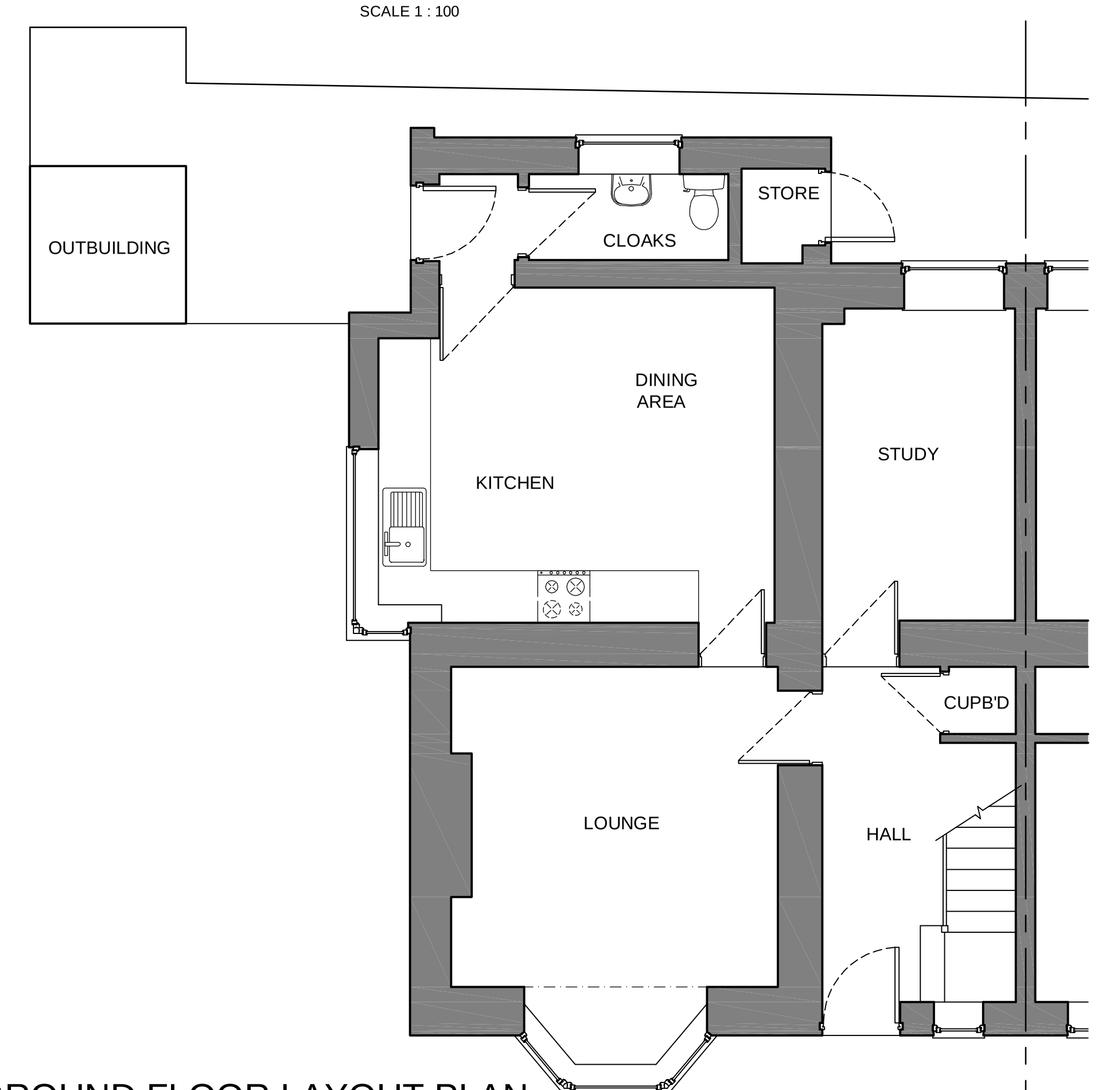

GROUND FLOOR LAYOUT PLAN.

SCALE 1 : 50




EXISTING FRONT ELEVATION.

SCALE 1 : 50




EXISTING REAR ELEVATION.

SCALE 1 : 50

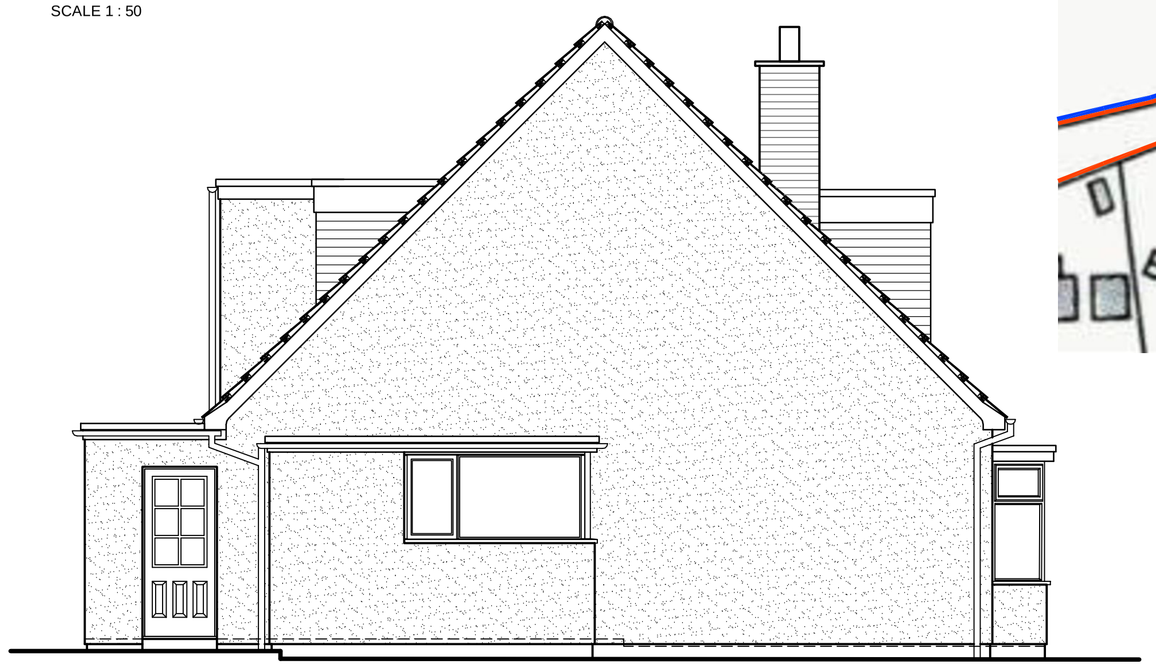

EXISTING SIDE ELEVATION.

SCALE 1 : 50

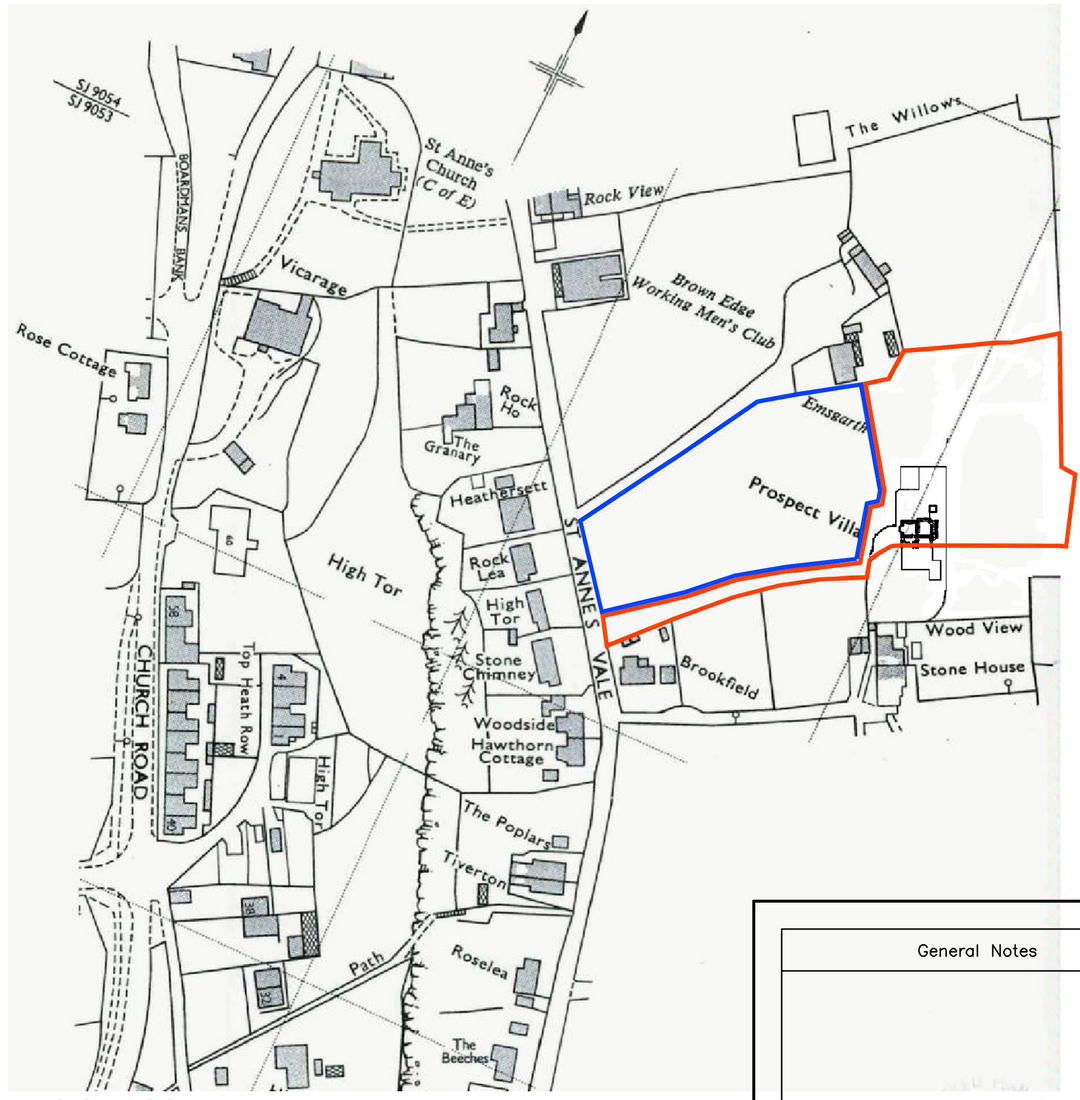

LOCATION PLAN.

SCALE 1 : 1250



BLOCK PLAN.

SCALE 1 : 500

General Notes

No.	Revision/Issue	Date

This drawing is copyright and should not be reproduced without permission.
Do not Scale from this drawing.
All dimensions to be checked on site before work is commenced.

0m 1m 2m 3m 4m

A R M Designs
architectural services.
Arnold R. Middleton.
14, Capewell Street,
Sandford Hill,
Longton,
Stoke - on - Trent,
Staffs.
ST3 1JZ.
Tel:- 01782 321412
Mobile 07720 632641
arnie.r.middleton@btopenworld.com

Client
MR and MRS. K. TURNER.

Project Name and Address
PROPOSED SINGLE STOREY SIDE EXTENSION
AT 2, PROSPECT DRIVE, OFF ST. ANNES VALE,
BROWN EDGE, STOKE ON TRENT,
STAFFORDSHIRE. ST6 8TA.

Title
EXISTING PLANS, ELEVATIONS, BLOCK PLAN AND LOCATION PLAN.

Date	Scale
11th MARCH 2010	1 : 50, 100, 500 and 1250 @ A1
Drawing Number	**Revision**
A R M 1005/EX/01	