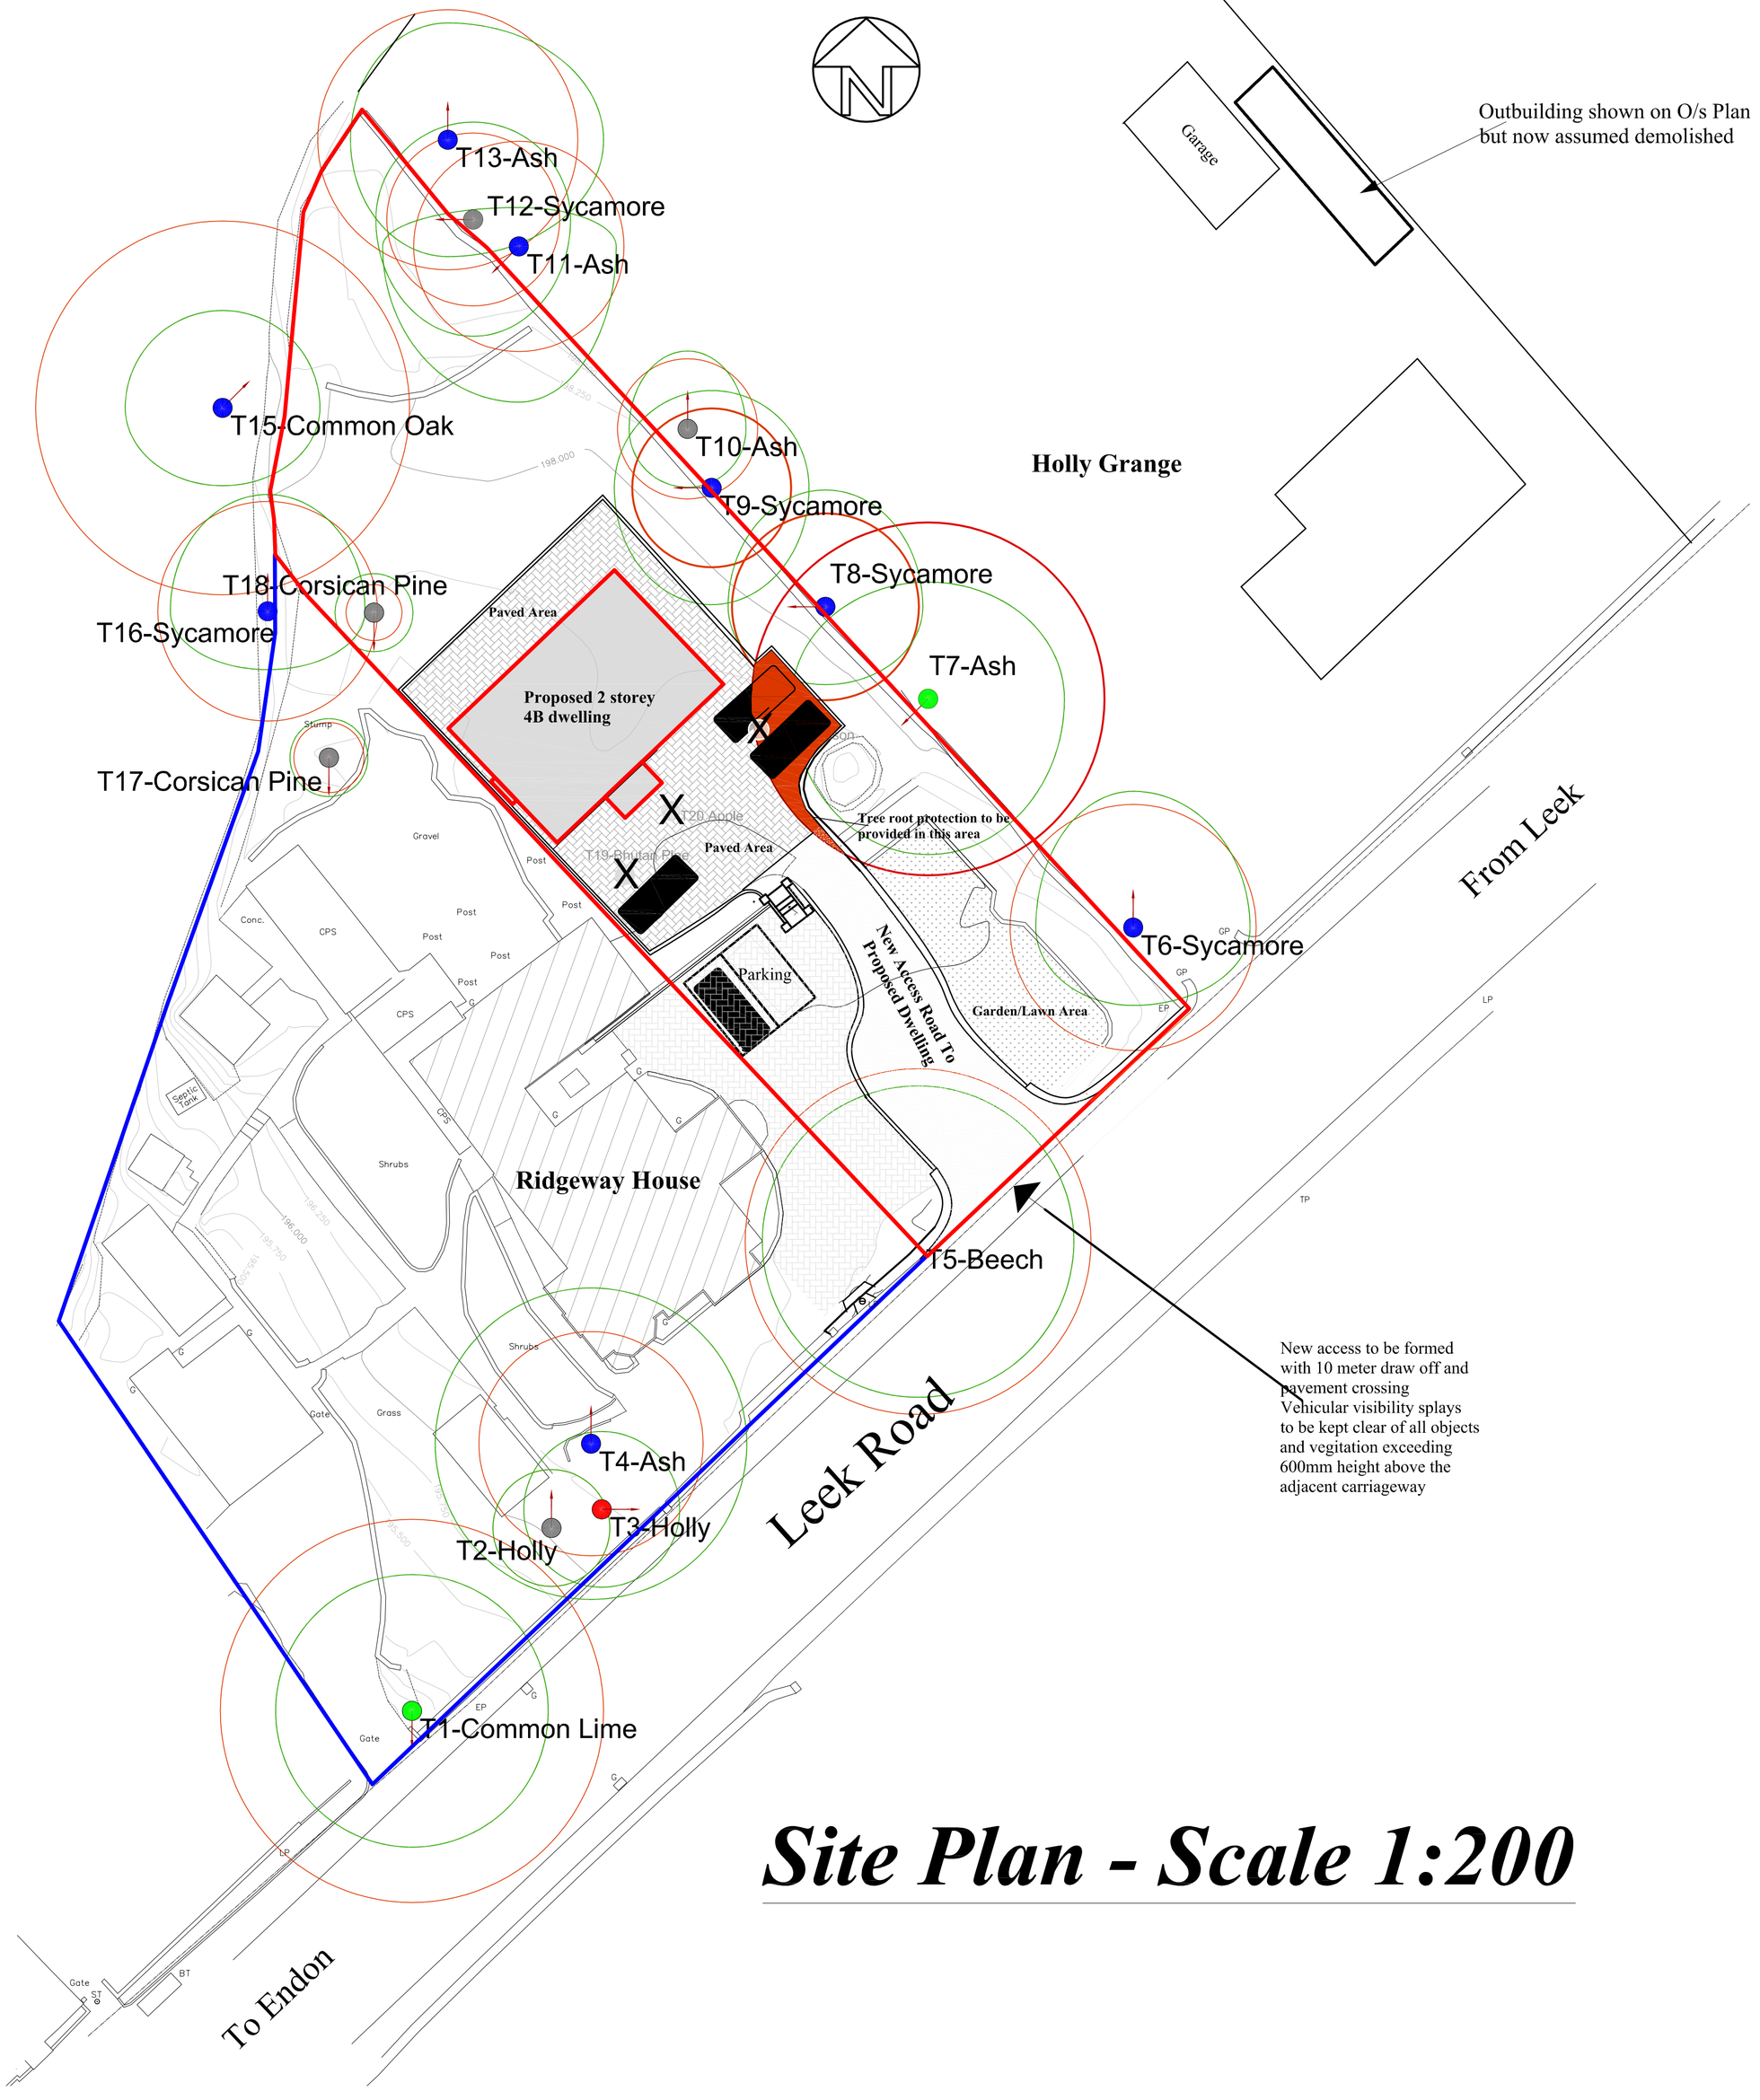

Site Plan - Scale 1:200

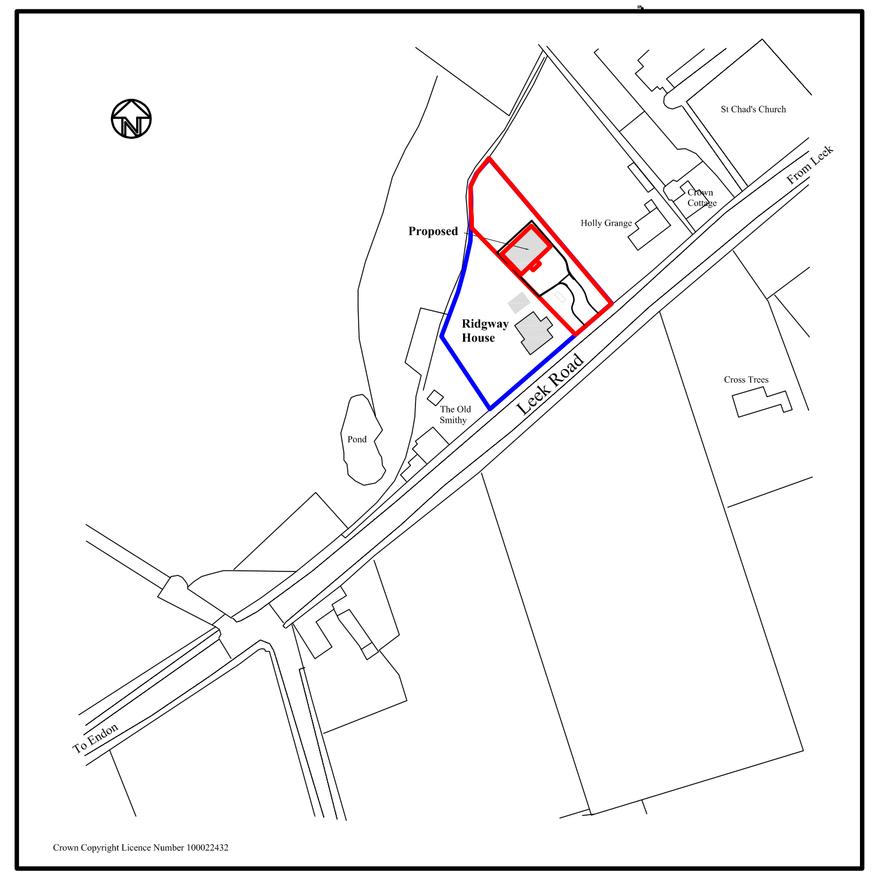

Crown Copyright Licence Number 100022432

Location Plan - Scale 1:1250

REV	REVISION	DATE	BY
C	House layout amended	29/01/19	ijc
B	Proposed house layout added	06/08/18	ijc
A	Access and site layout amended	03/10/17	ijc

Ivan J. Cooper (Moorside) Ltd
Architectural and Engineering Design
Cauldon Lowe, Stoke on Trent, ST10 3ET.
Tel 01538 702738

CLIENT
Mr A and Mrs G Laverick

CONTRACT
Ridgeway House
Longsdon
Stoke on Trent ST9 9QF

TITLE
Proposed Dwelling
Site and Location Plan

CONTRACT No

SCALES ***As Indicated***

DATE ***11/05/16*** DRAWN ***ijc***

DRAWING NUMBER
3583-01C