




Existing Layout Plan

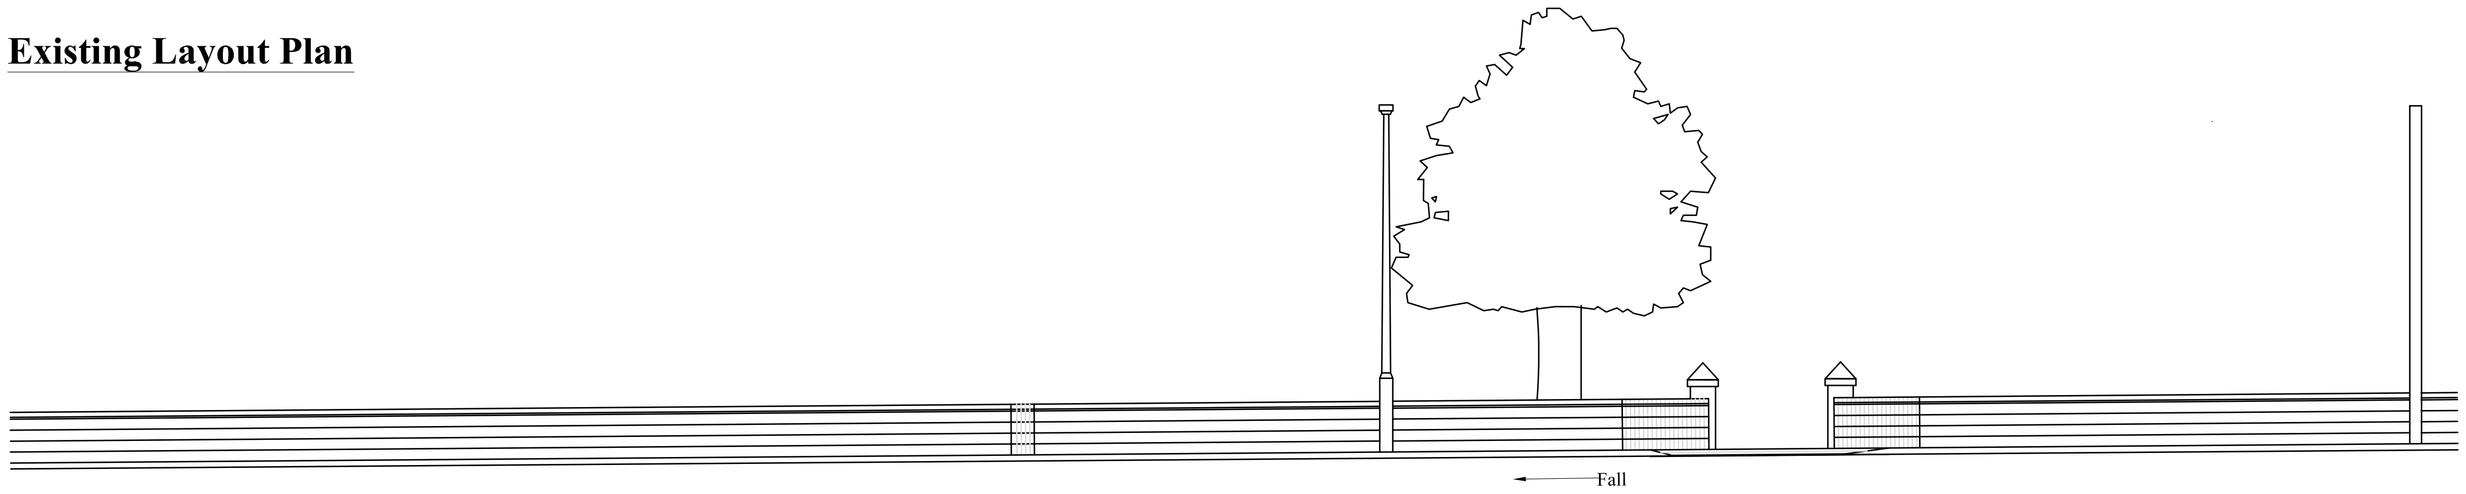


Existing Layout Elevation

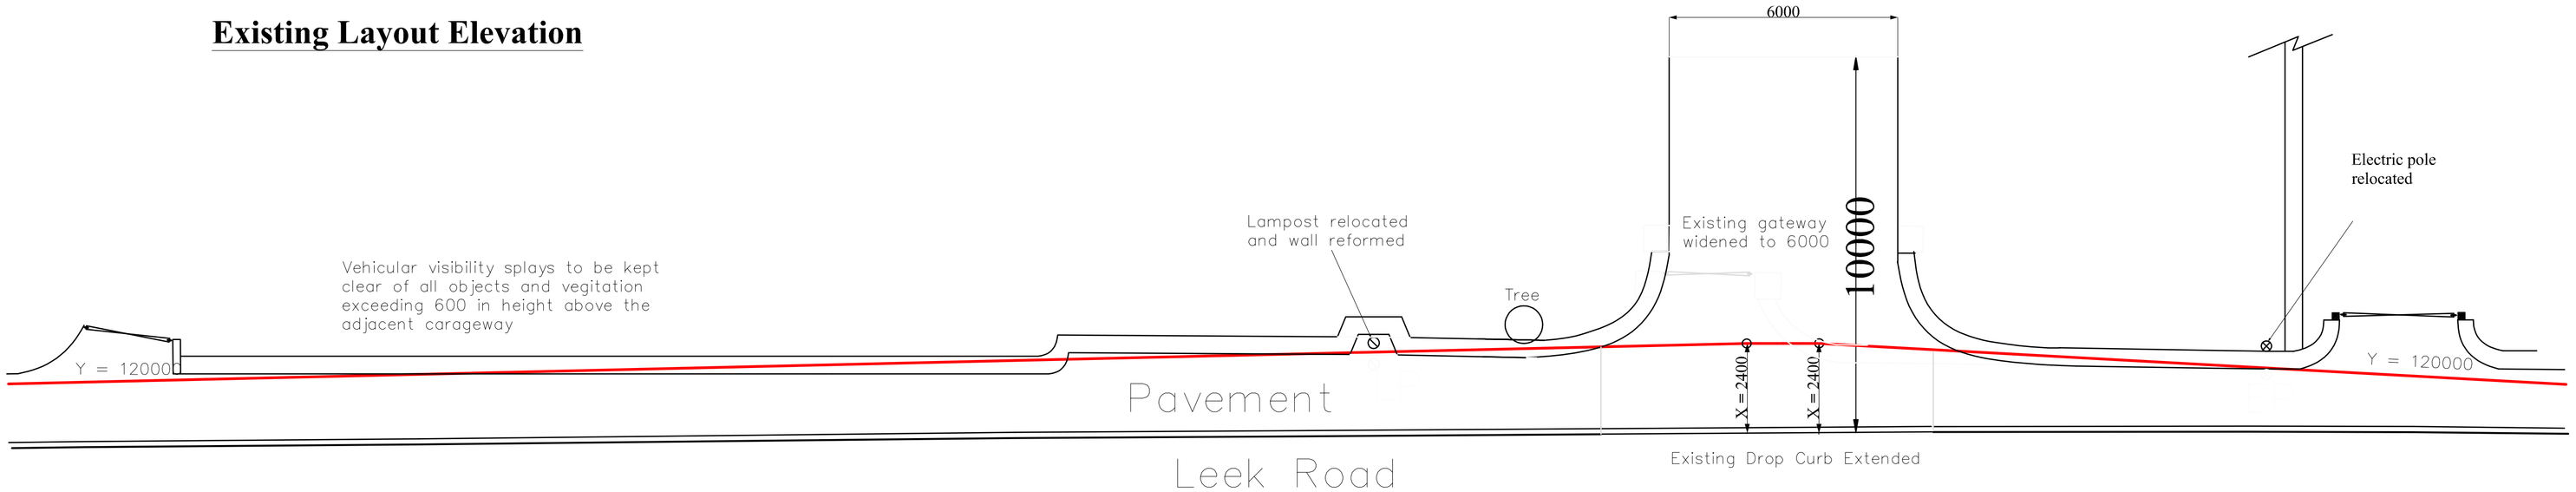

Proposed Layout Plan with Sight Lines

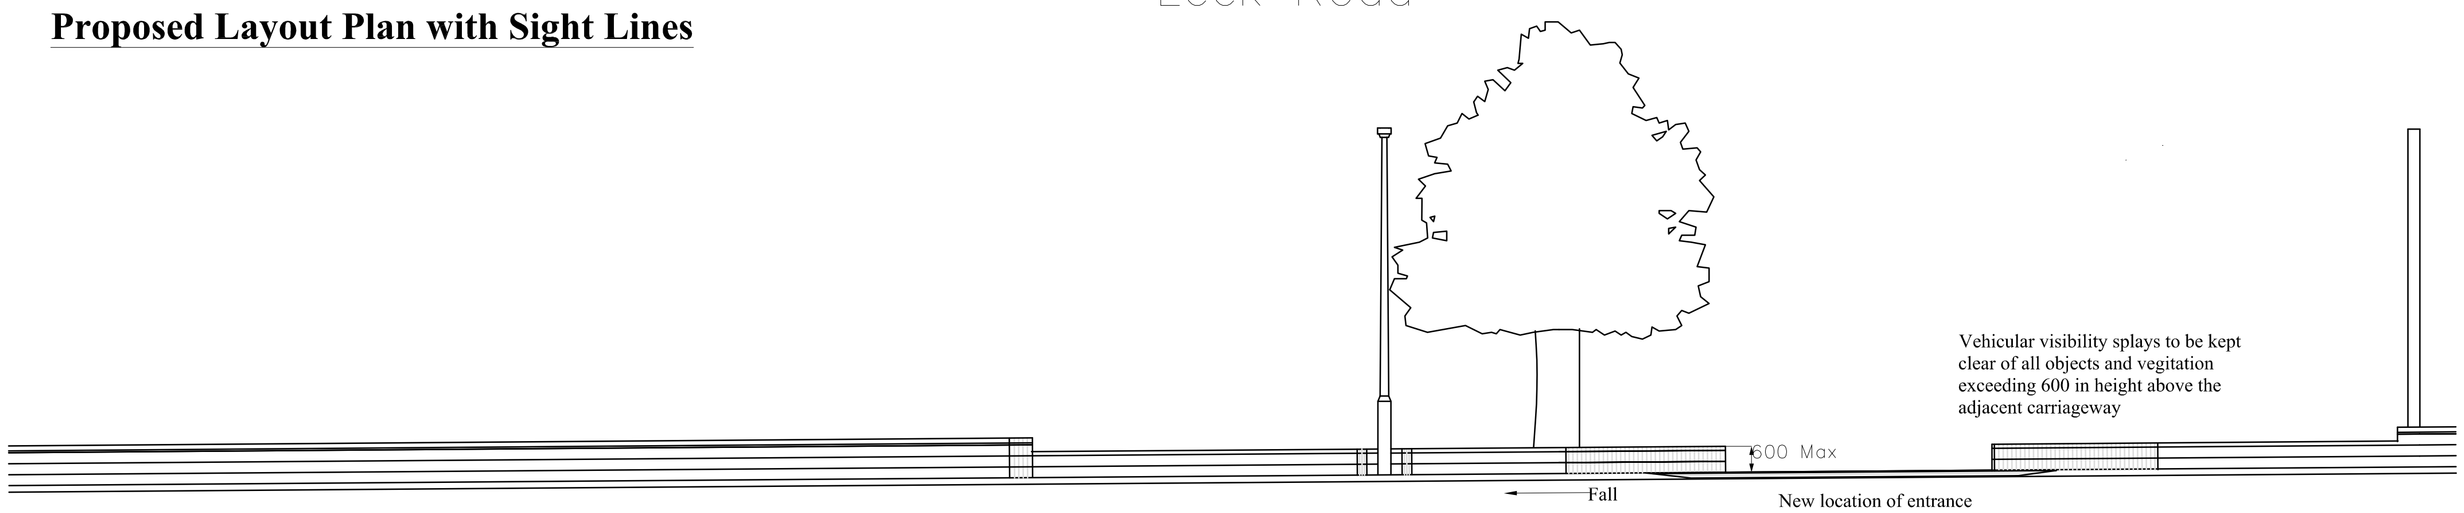

Proposed Layout Elevation

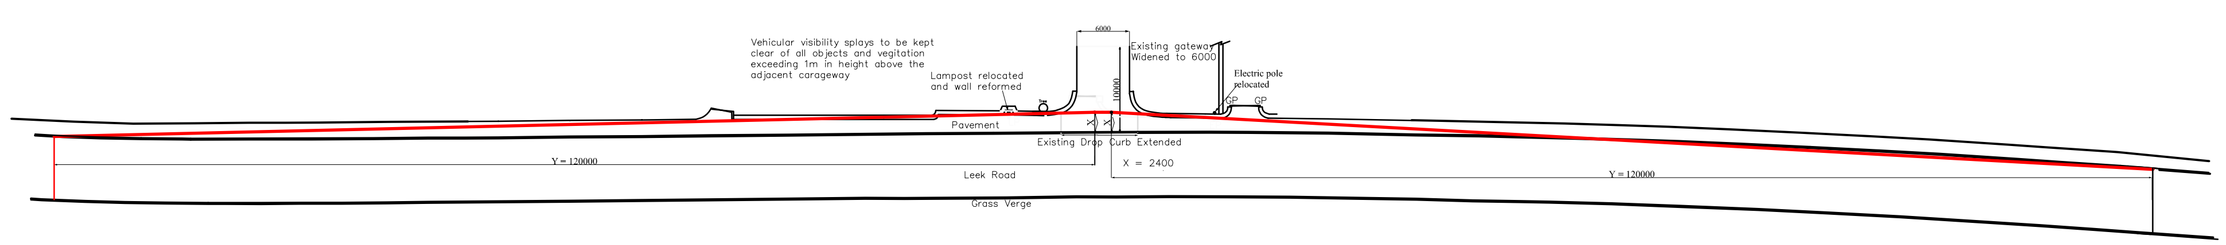

General Layout with Sight Lines - Scale 1:500

C	Ex. Gateway widened to 6000, site lines amended	29/09/17	ijc
B	Ex. Gateway widened, site lines drawn	19/06/17	mtc
A	Gateway amended	13/01/17	mtc
~~REV~~	REVISION	DATE	BY

Ivan J. Cooper (Moorside) Ltd
Architectural and Engineering Design
Cauldon Lowe, Stoke on Trent, ST10 3ET.
Phone 01538 702738

CLIENT
Mr A and Mrs G Laverick

CONTRACT
Ridgeway House
Longsdon
Stoke on Trent ST9 9QF

TITLE
Proposed road access modifications
Plans and elevations

CONTRACT No

SCALES ***1:100, 1:500***

DATE ***11/01/17*** DRAWN ***mtc***

DRAWING NUMBER
3583-03C