All work must conform with Planning, Building Control and CDM Regulations. Dimensions to be checked on site prior to commencement of work.
This drawing is for planning purposes only and not a contractual specification.
Responsibility is not accepted or implied for underground services or other unforseen hazards that may be encountered on site.
Dimensions to be checked on site prior commencement of any works.

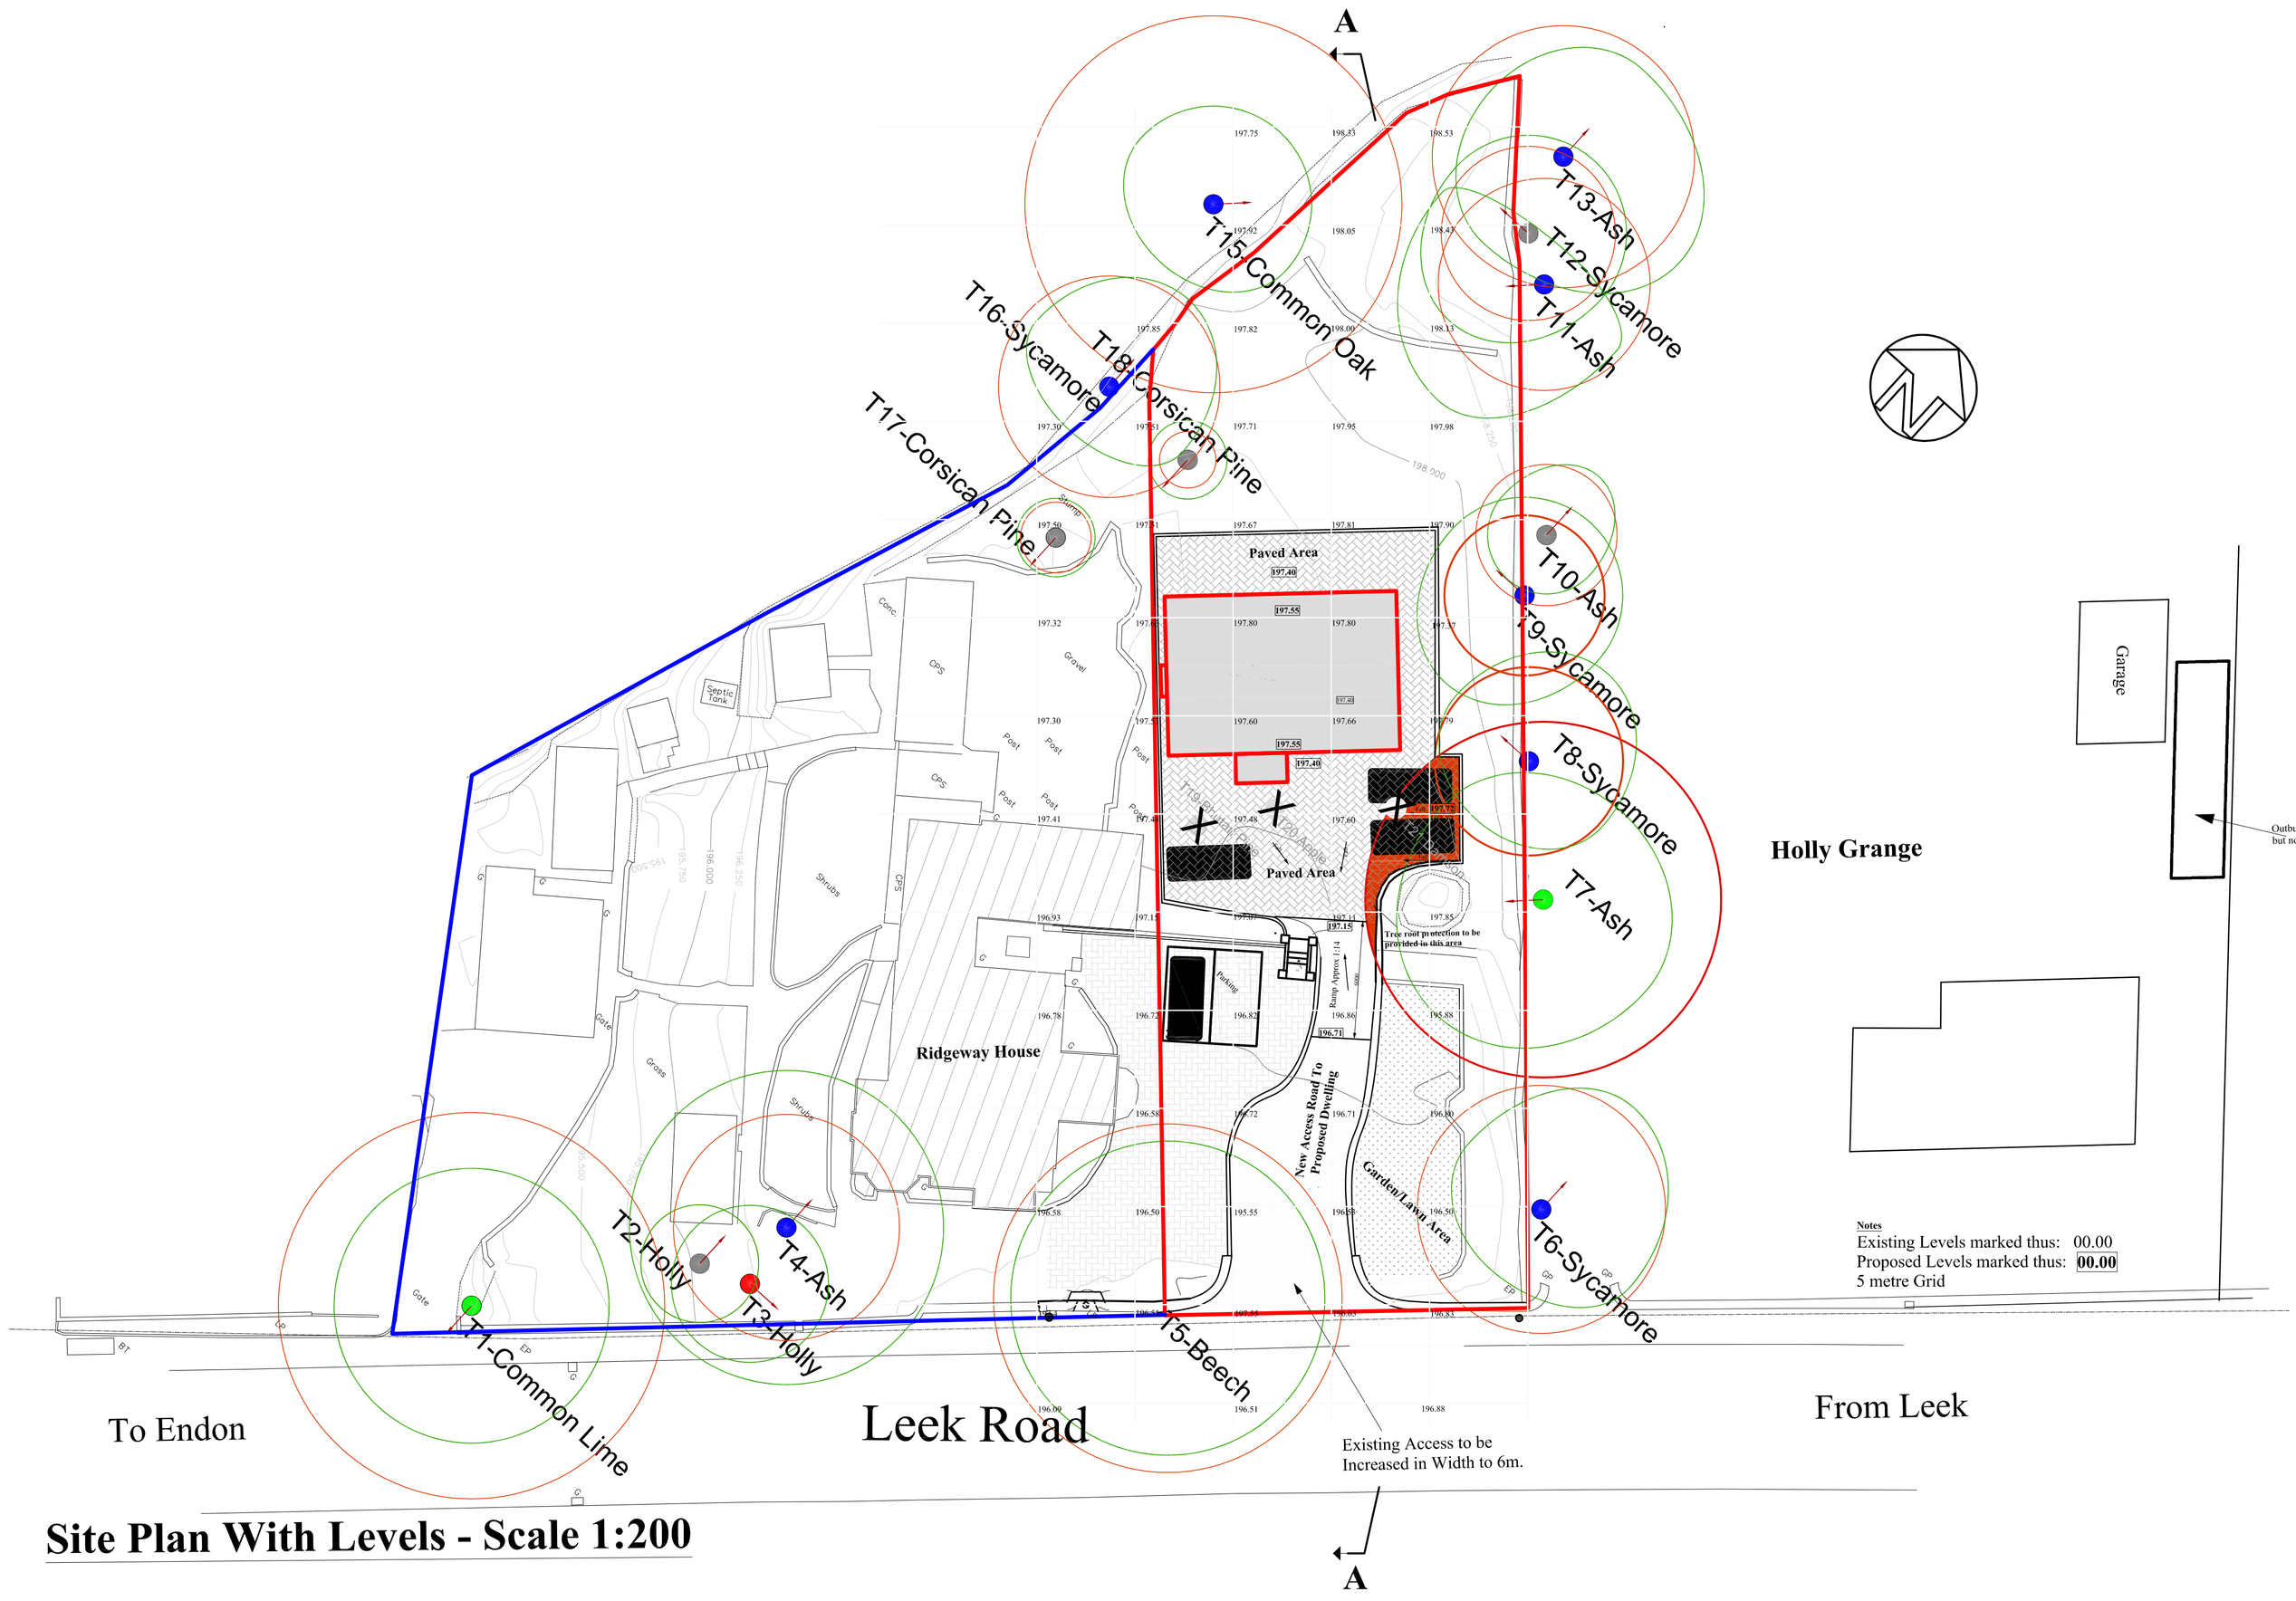

Site Plan With Levels - Scale 1:200

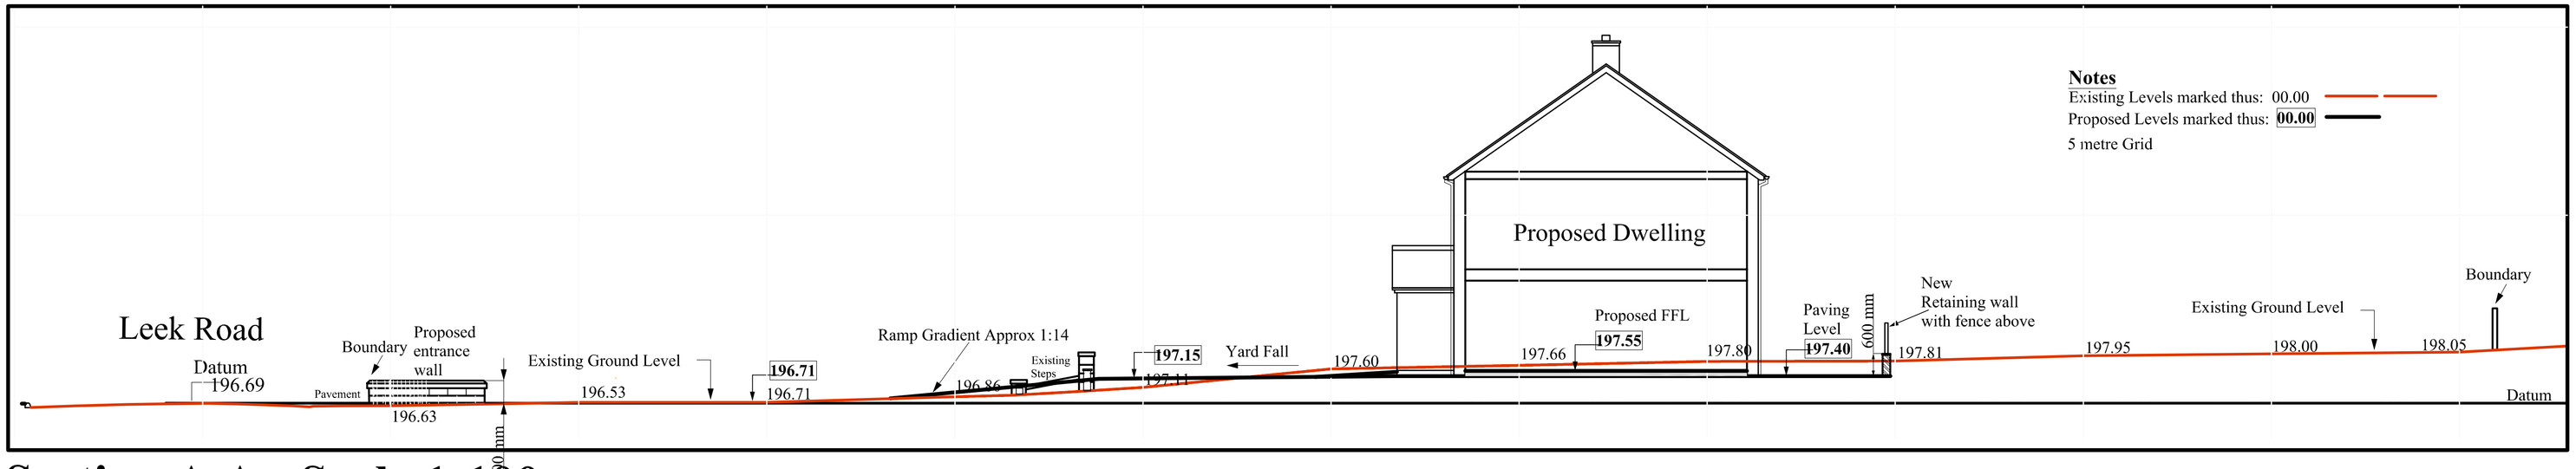

Section A A - Scale 1:100

REV	REVISION	DATE	BY

Ivan J. Cooper (Moorside) Ltd
Architectural and Engineering Design
Cauldon Lowe, Stoke on Trent, ST10 3ET.
Phone 01538 702738

CLIENT
Mr A and Mrs G Laverick

CONTRACT
Ridgeway House
Longsdon
Stoke on Trent ST9 9QF

TITLE
Suggested
Site Plan Levels
Section Levels

CONTRACT No

SCALES *As Indicated*

DATE *07/01/19* DRAWN ijc

DRAWING NUMBER
3583-07