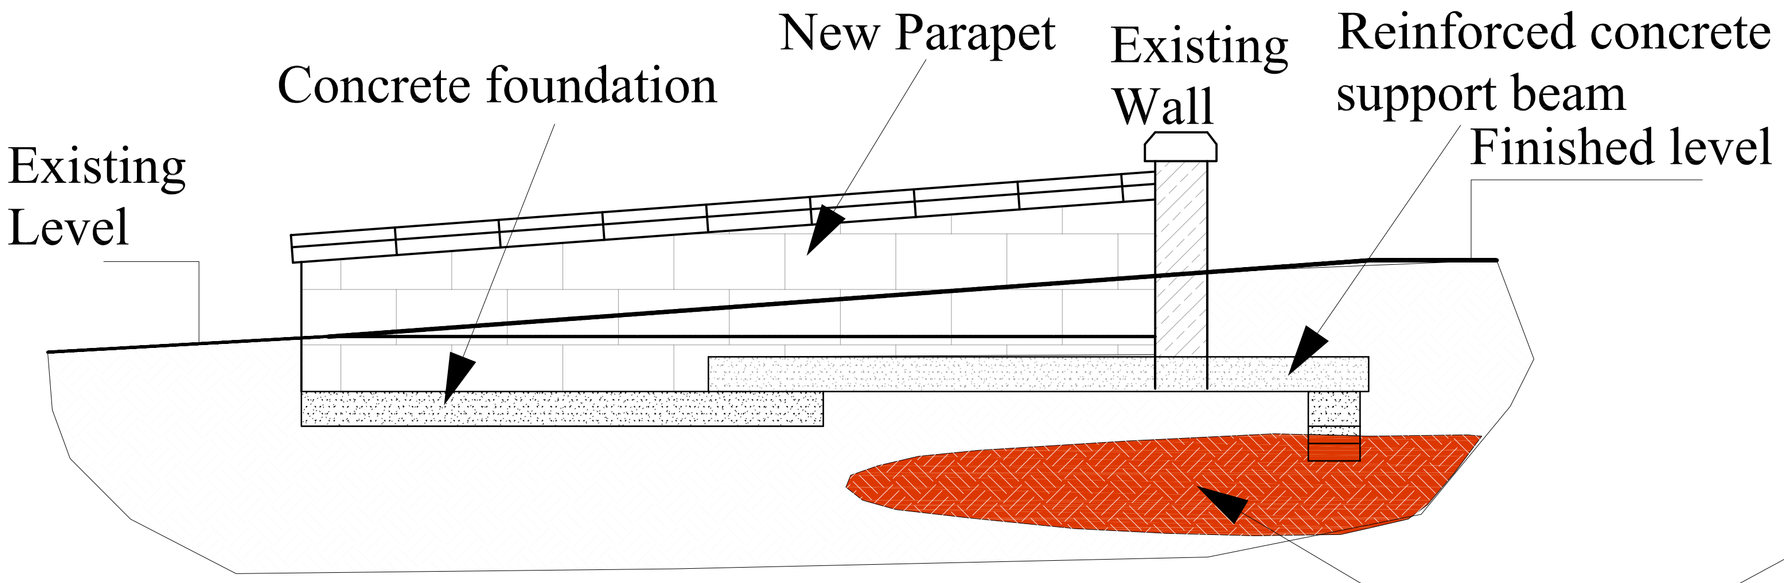

Sectional View A

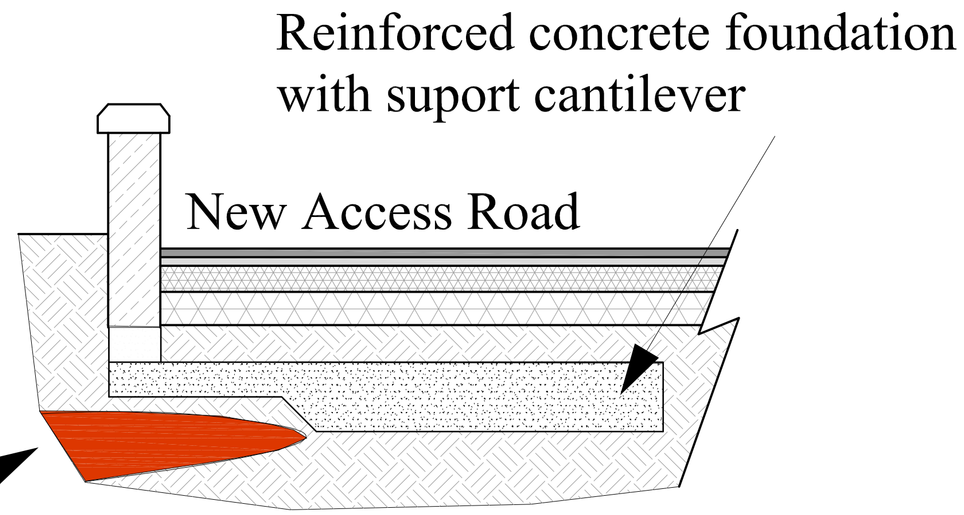

Sectional View B

T7 Ash Tree root formation

B

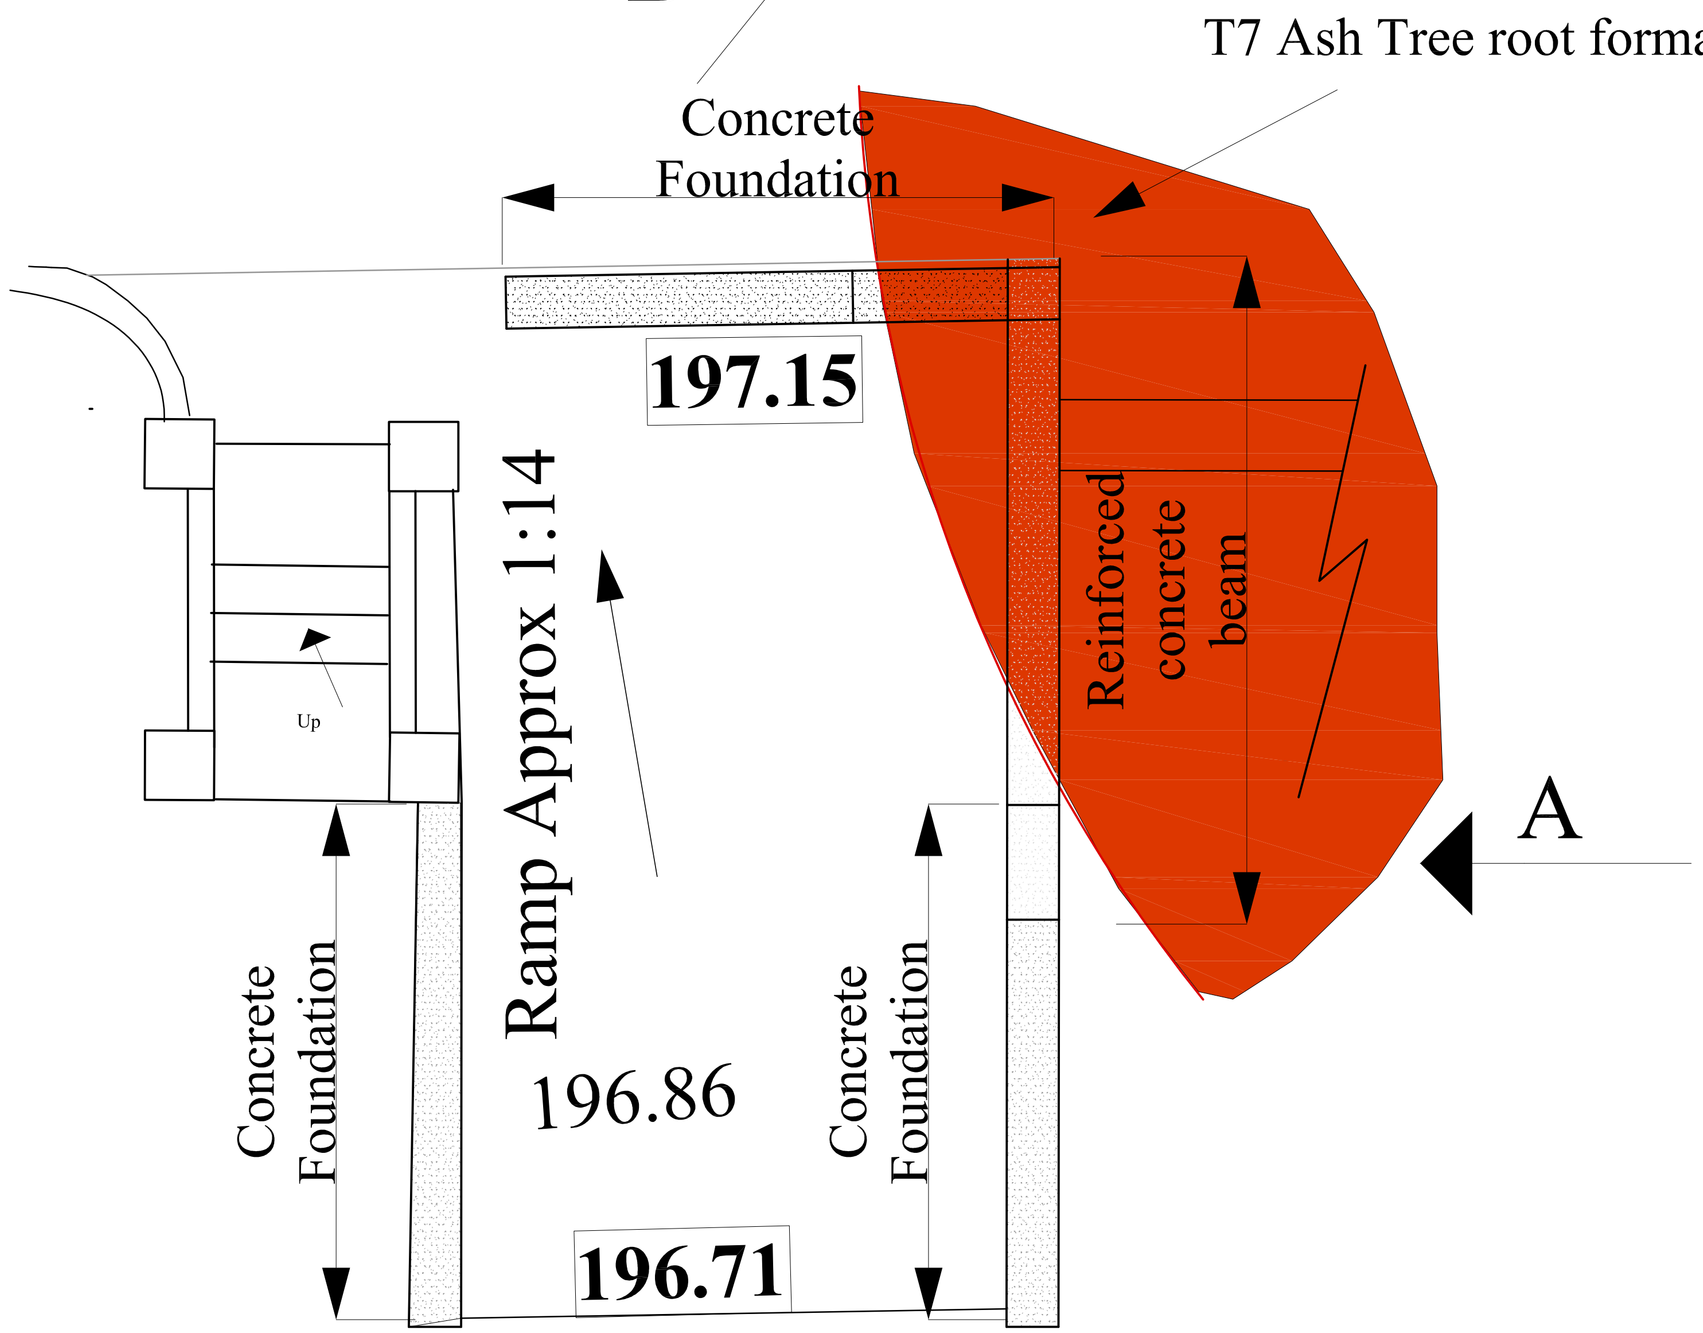

Parapet Foundation Plan

REV	REVISION	DATE	BY

Ivan J. Cooper (Moorside) Ltd
Architectural and Engineering Design
Cauldon Lowe, Stoke on Trent, ST10 3ET.
Tel 01538 702738

CLIENT
Mr A and Mrs G Laverick

CONTRACT
Ridgeway House
Longsdon
Stoke on Trent ST9 9QF

TITLE
Proposed Dwelling
Parapet wall with tree root protection details

CONTRACT No

SCALES *1:25 Original A1*

DATE *17/01/19* DRAWN *ijc*

DRAWING NUMBER
3583-09