

Proposed Layout Plan with Sight Lines

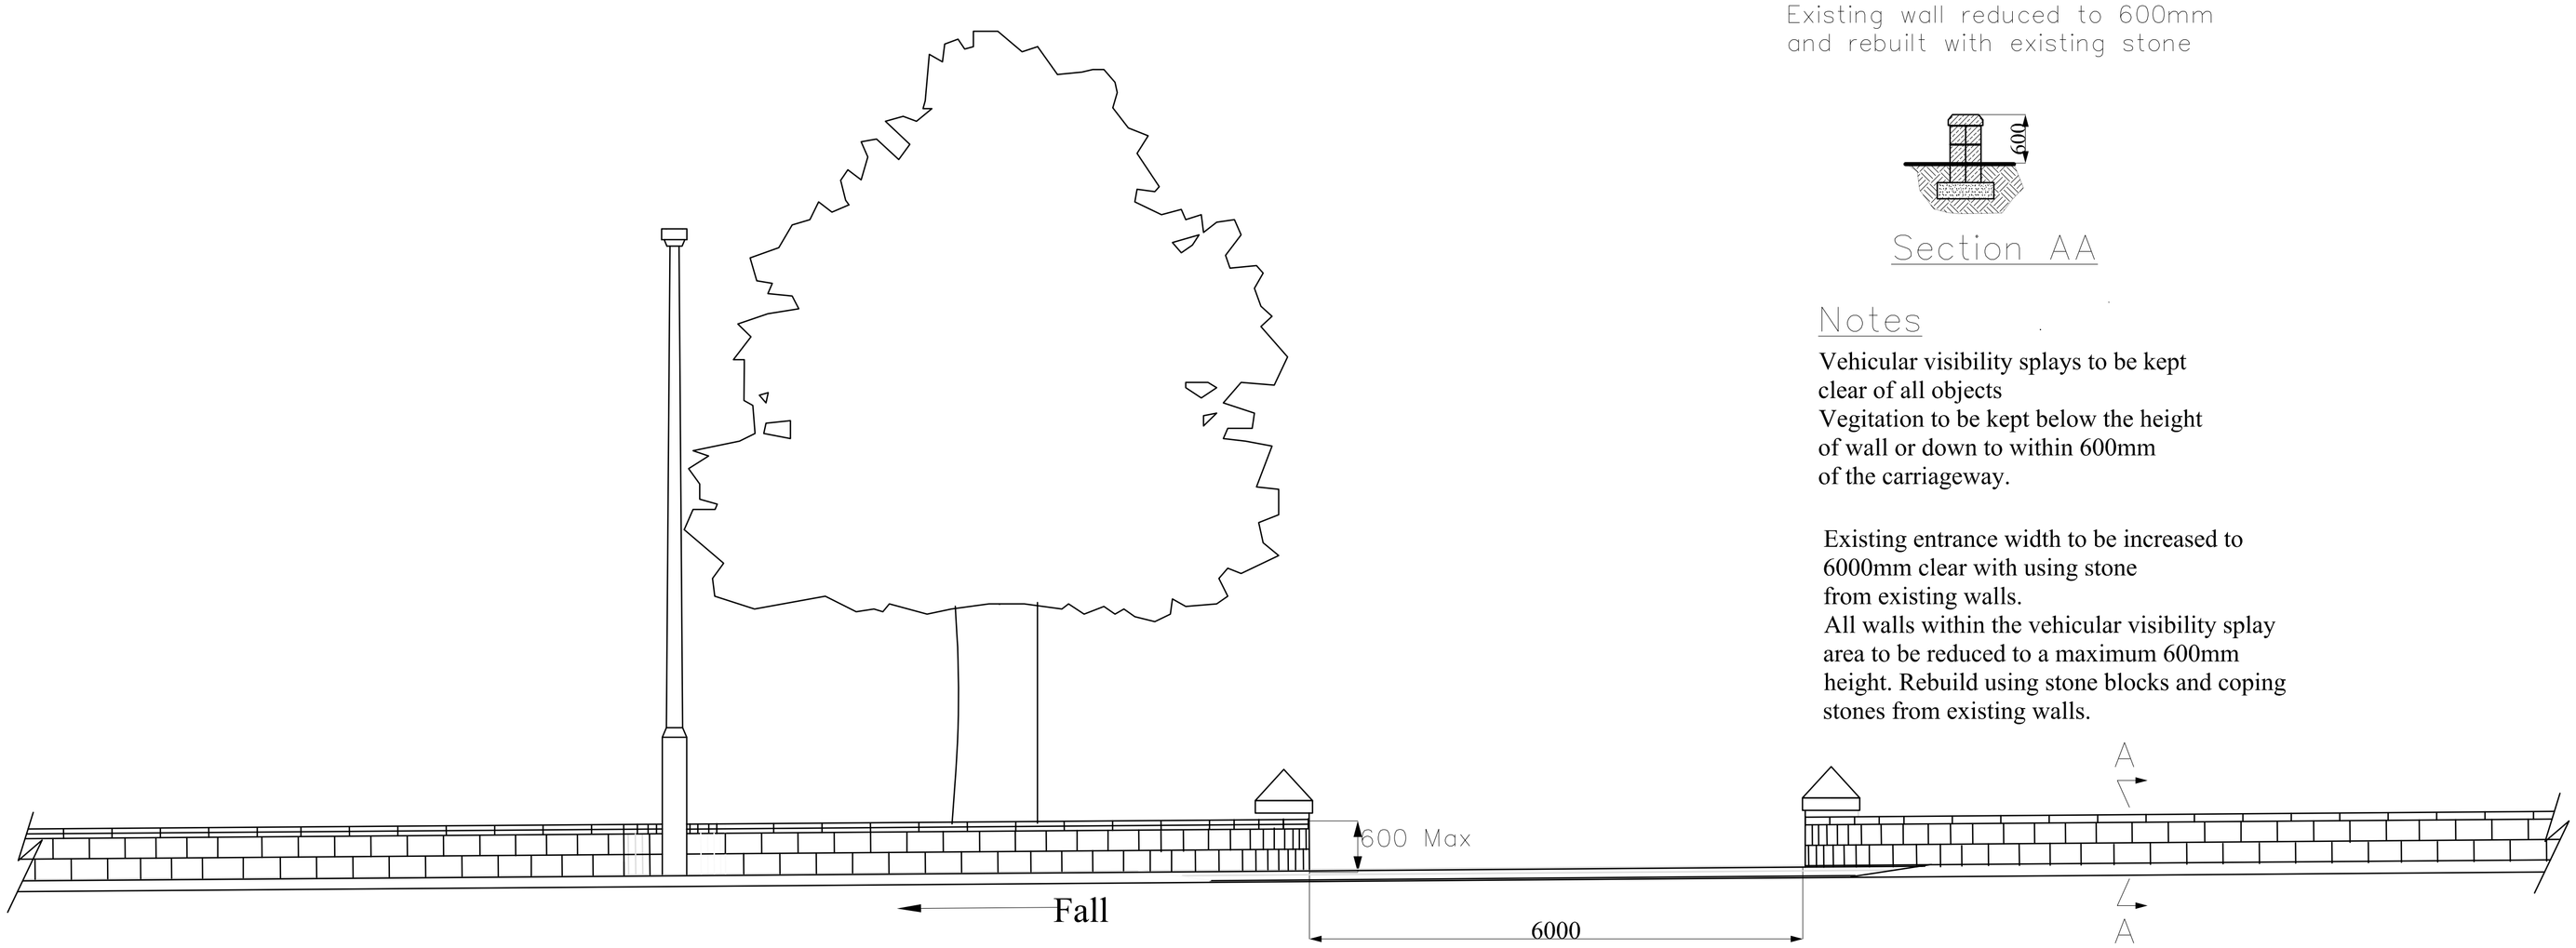

New location of entrance

Existing wall reduced to 600mm
and rebuilt with existing stone

Section AA

Notes

Vehicular visibility splays to be kept
clear of all objects
Vegitation to be kept below the height
of wall or down to within 600mm
of the carriageway.

Existing entrance width to be increased to
6000mm clear with using stone
from existing walls.
All walls within the vehicular visibility splay
area to be reduced to a maximum 600mm
height. Rebuild using stone blocks and coping
stones from existing walls.

Extended Entrance and Modified Wall Construction

REV	REVISION	DATE	BY

Ivan J. Cooper (Moorside) Ltd
Architectural and Engineering Design
Cauldon Lowe, Stoke on Trent, ST10 3ET.
Phone 01538 702738

CLIENT
Mr A and Mrs G Laverick

CONTRACT
Ridgeway House
Longsdon
Stoke on Trent ST9 9QF

TITLE
Proposed road access modifications
Wall Details

CONTRACT No

SCALES ***1:100, 1:50***

DATE ***28/01/19*** DRAWN ***ijc***

DRAWING NUMBER
3583-10