
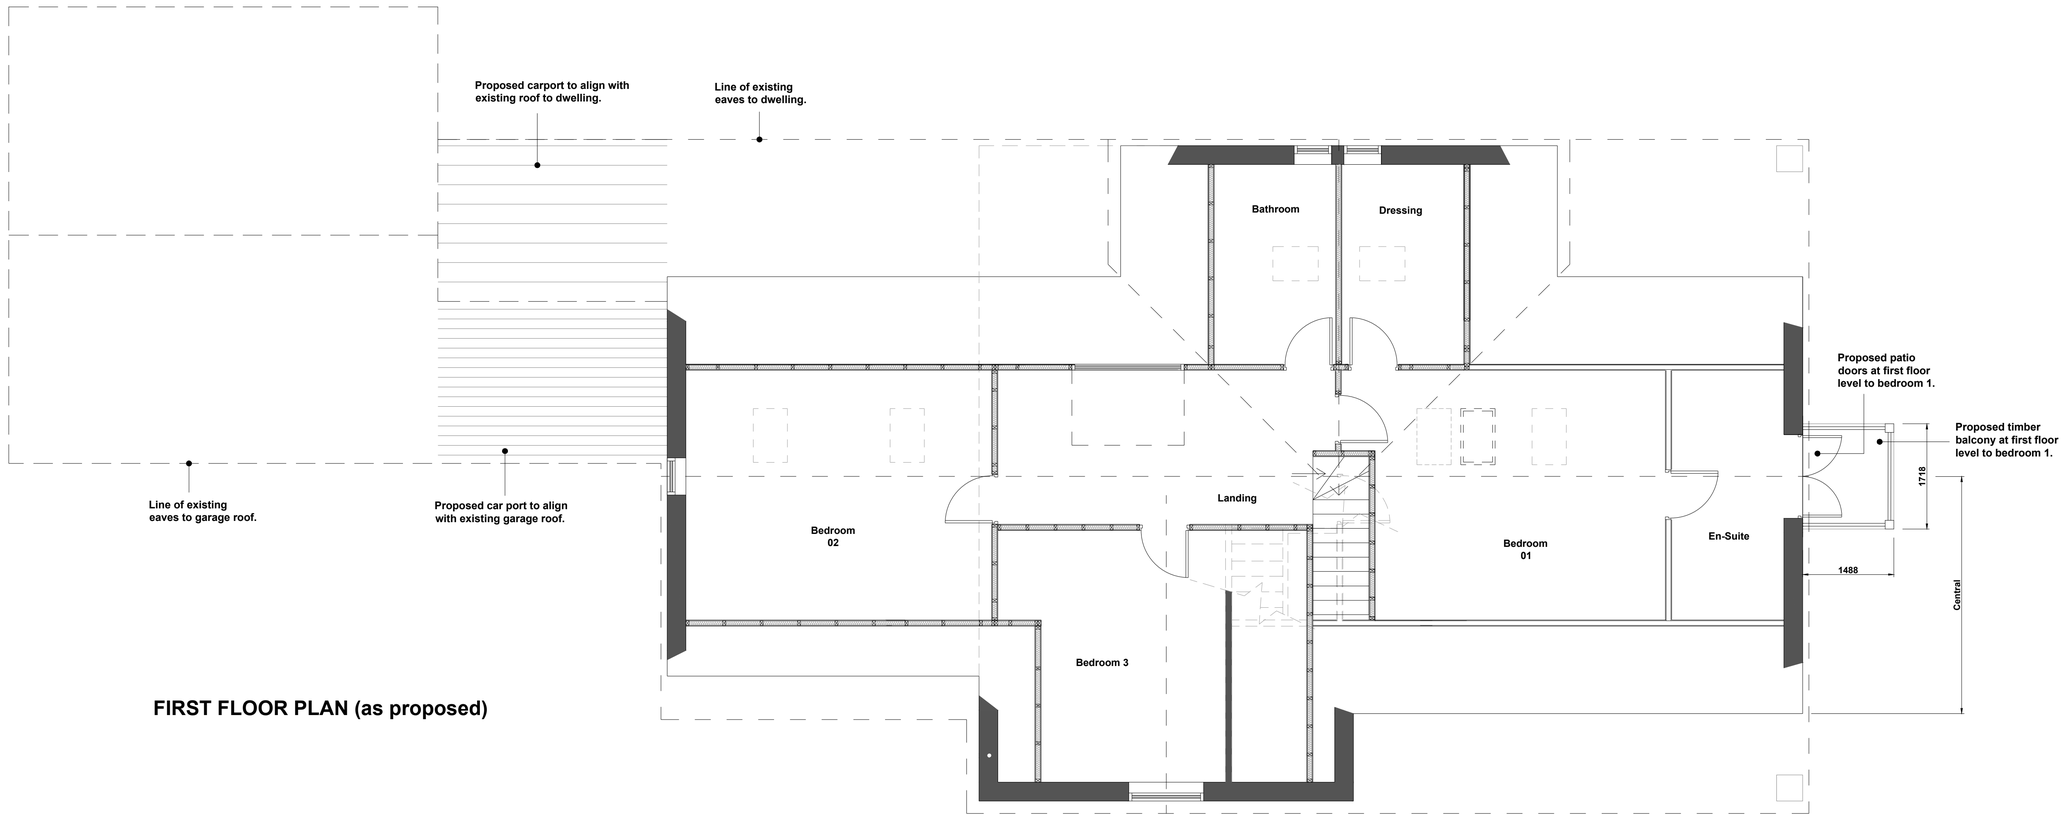


FIRST FLOOR PLAN (as proposed)

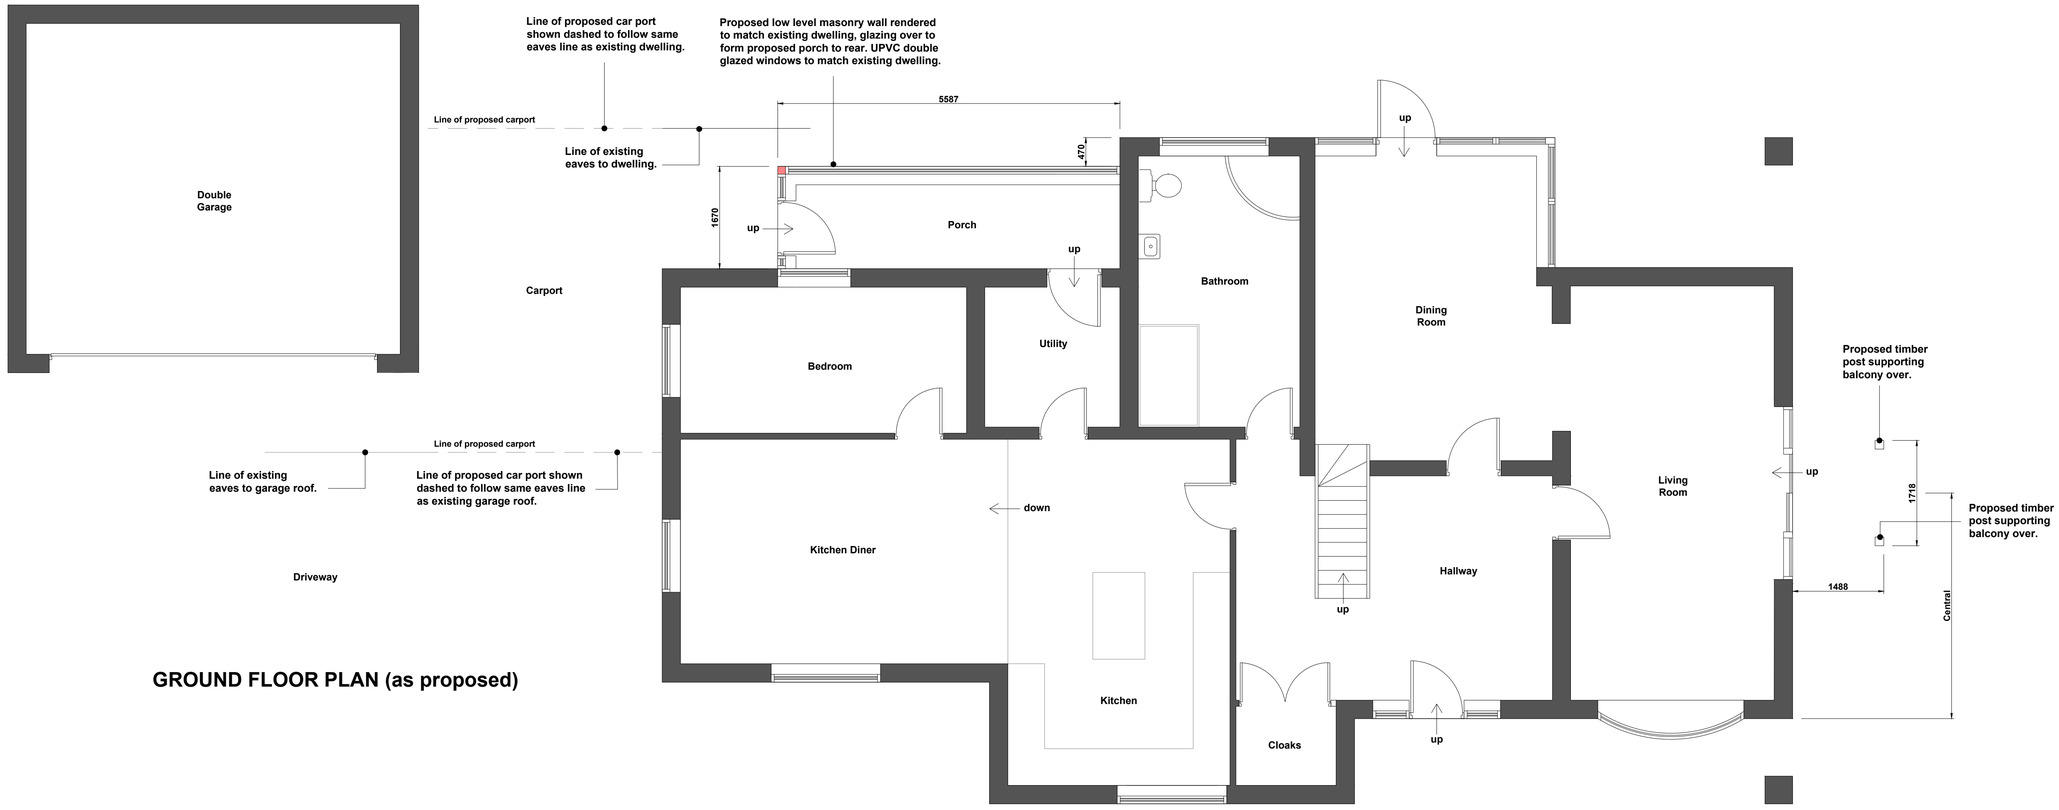

GROUND FLOOR PLAN (as proposed)

Revisions

No.	Revision/Issue	Date:
P0	Planning Application Issue	29.01.19

Project Details:

Proposed carport to side elevation, glazed porch to the rear elevation and new timber balcony to bedroom 01:

Rosebank Cottage, Dunwood Lane, Longsdon, ST9 9QW

For: Mr B Porter

Status: As Proposed	**Sheet No:** Planning Drawings **310119-003-P0**
Date: Jan 2019	
Scale: 1:50 Plans @ A1	**Drawn By:** TW