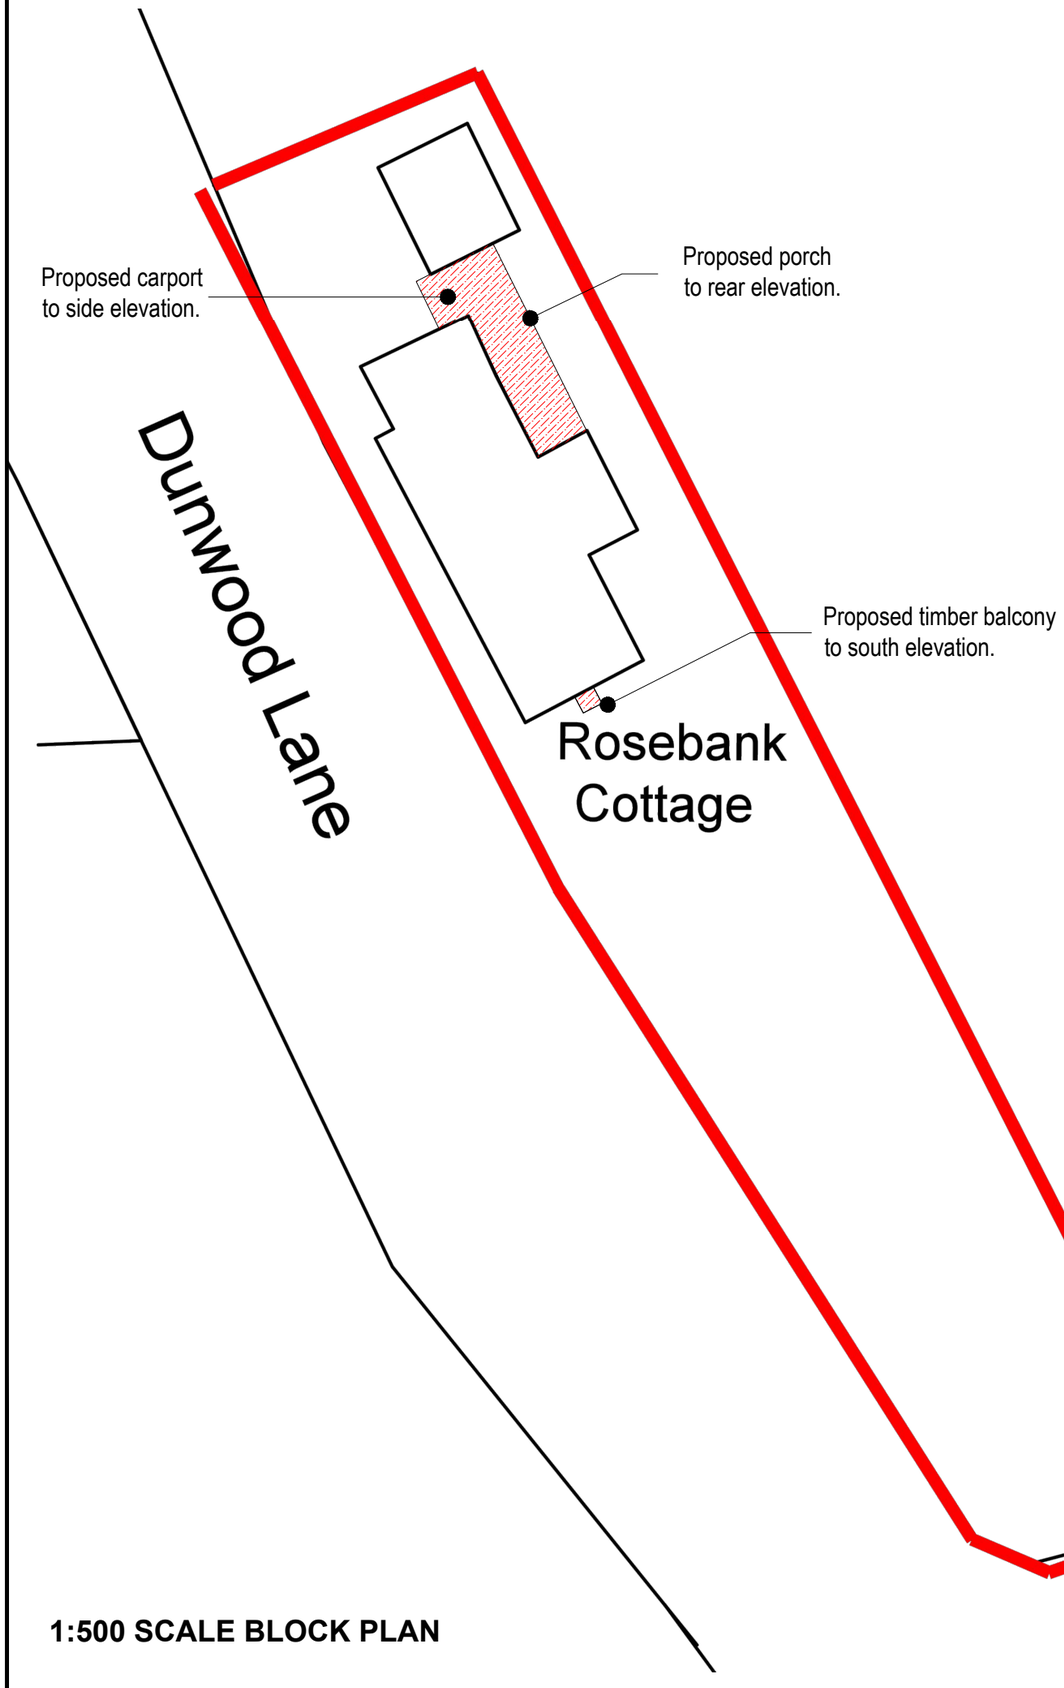

1:500 SCALE BLOCK PLAN

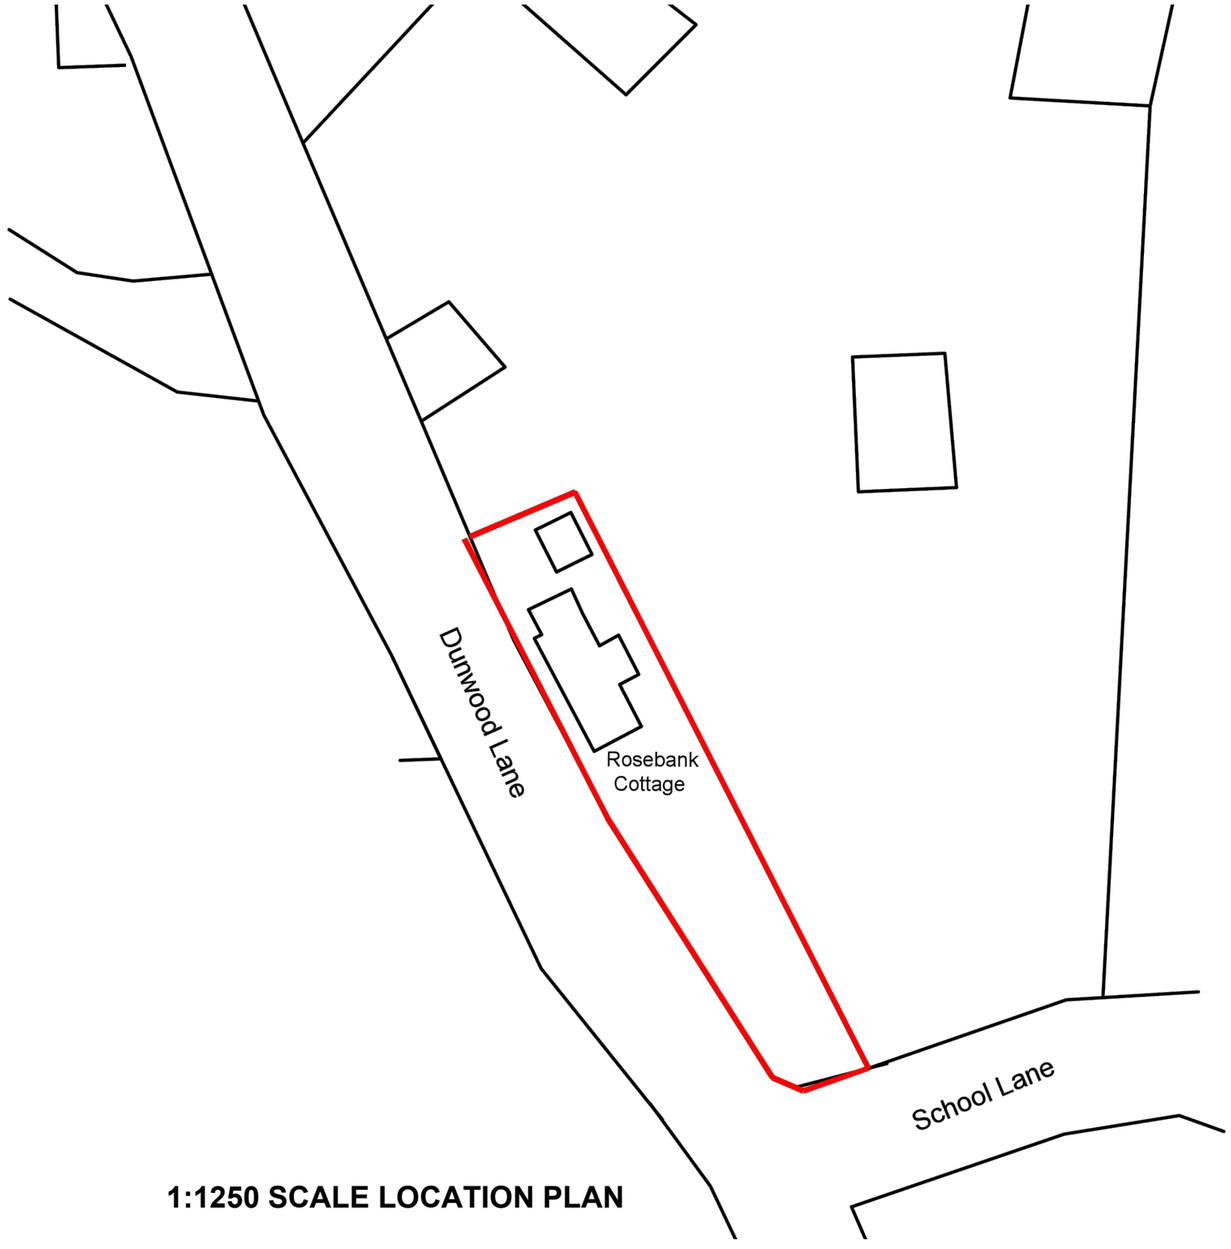

1:1250 SCALE LOCATION PLAN

Project Details:

Proposed carport to side elevation, glazed porch to the rear elevation and new timber balcony to bedroom 01:

Rosebank Cottage, Dunwood Lane, Longsdon, ST9 9QW.

For: Mr B Porter

Date:	Jan 2019	**Status:**	As Proposed	**Sheet No:**	Planning Drawings **310119-005-P0**
Scale:	1:500 Block Plan & 1:1250 Scale Location Plan @ A3	**Drawn By:**	TW		