Long Edge House

Location Plan

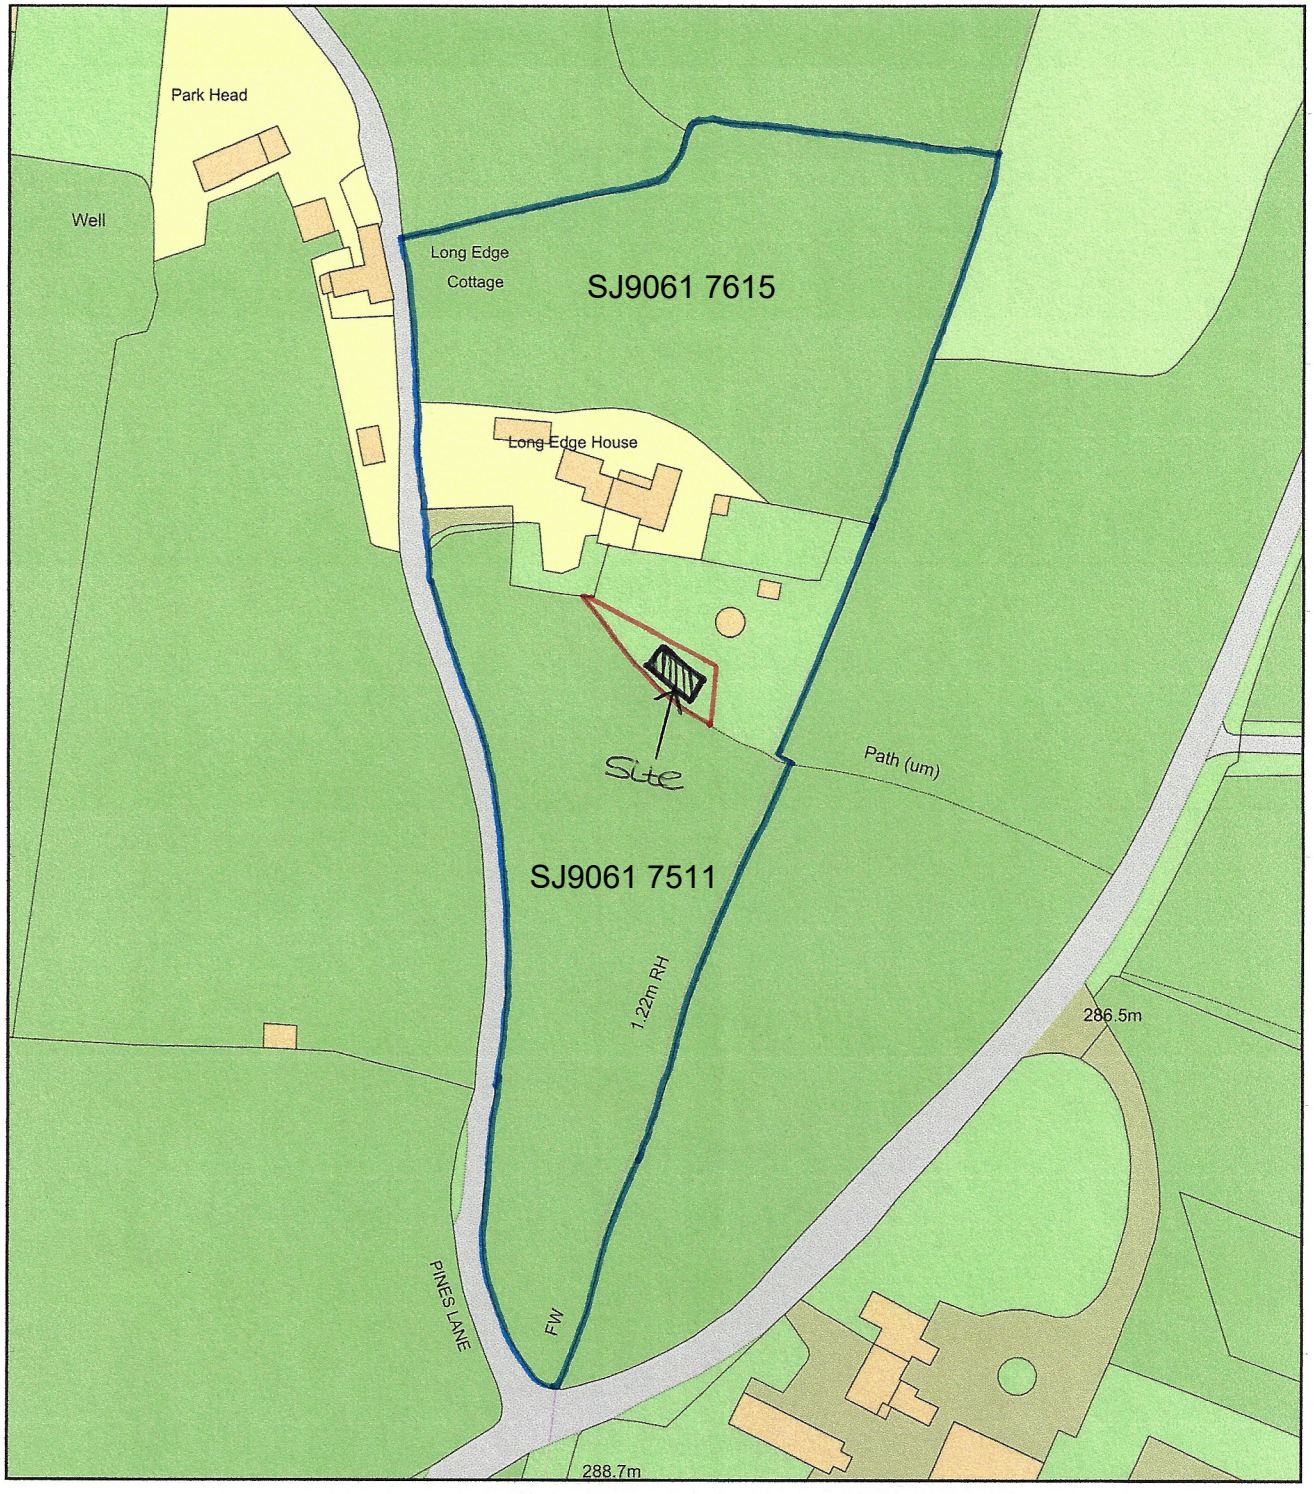

0 50
Metres

N

ReQuestaPlan

Plan Produced for:	Chandler Watson Consultancy
Date Produced:	29 Jan 2019
Plan Number/Project ID:	TQRQM19029121225511
Scale:	1:1250 @ A4

© Crown copyright, All rights reserved. 2019 Licence number 0100042766