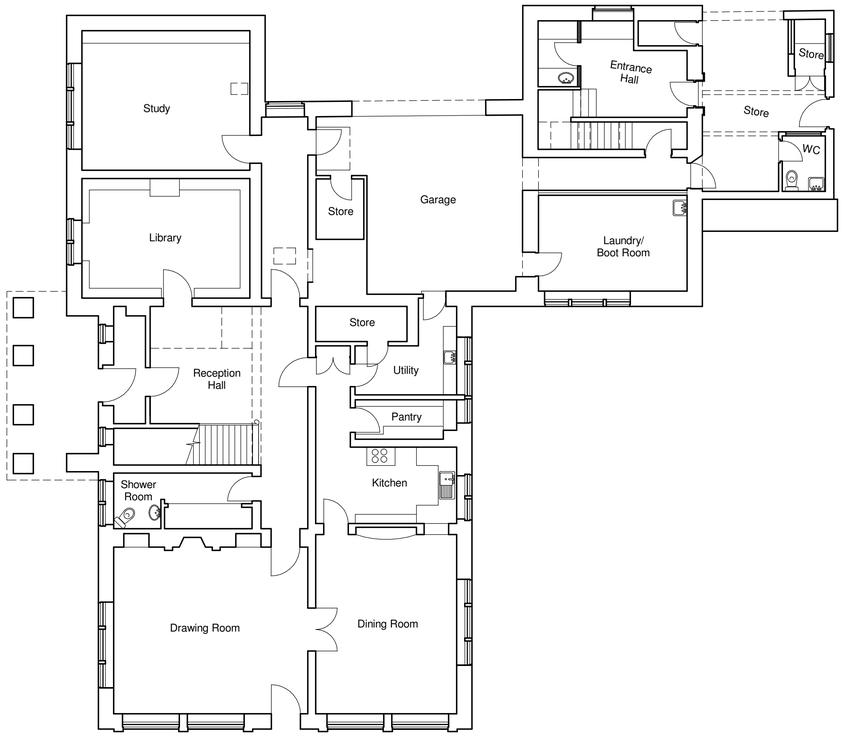

Ground Floor Plan
1 : 100

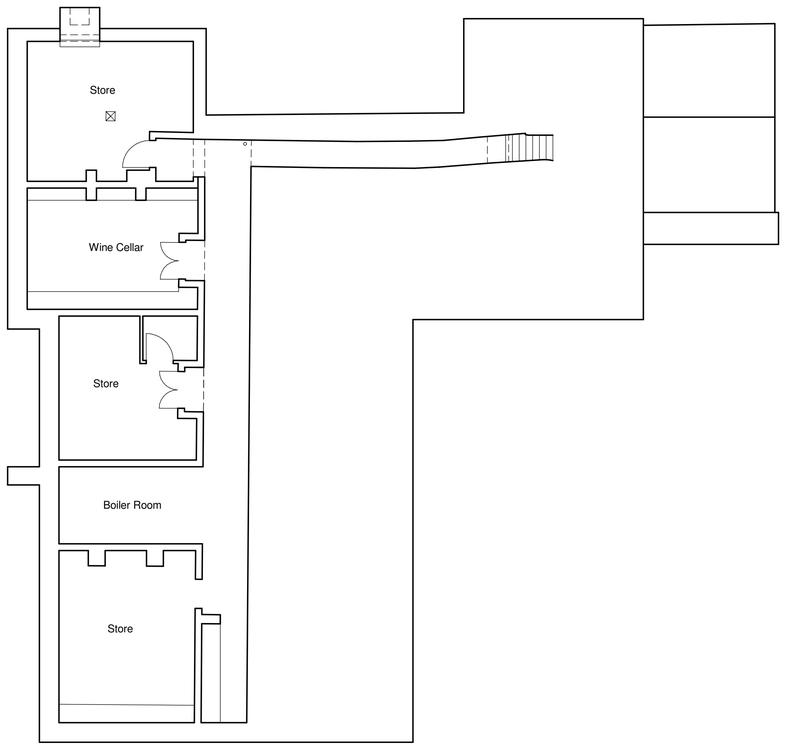

Basement Plan
1 : 100

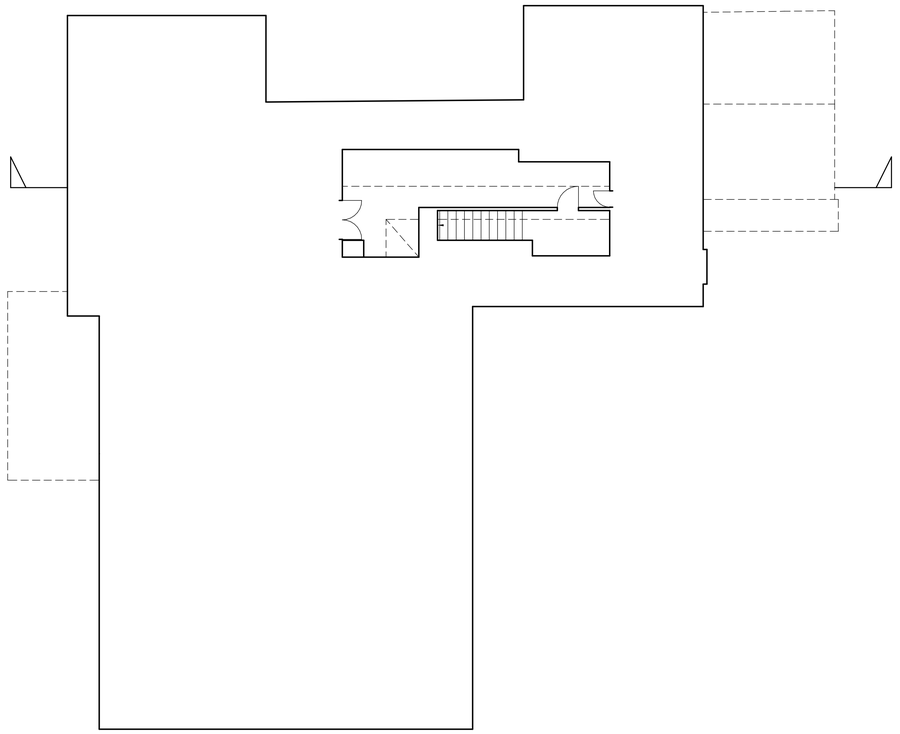

Second Floor Plan
1 : 100

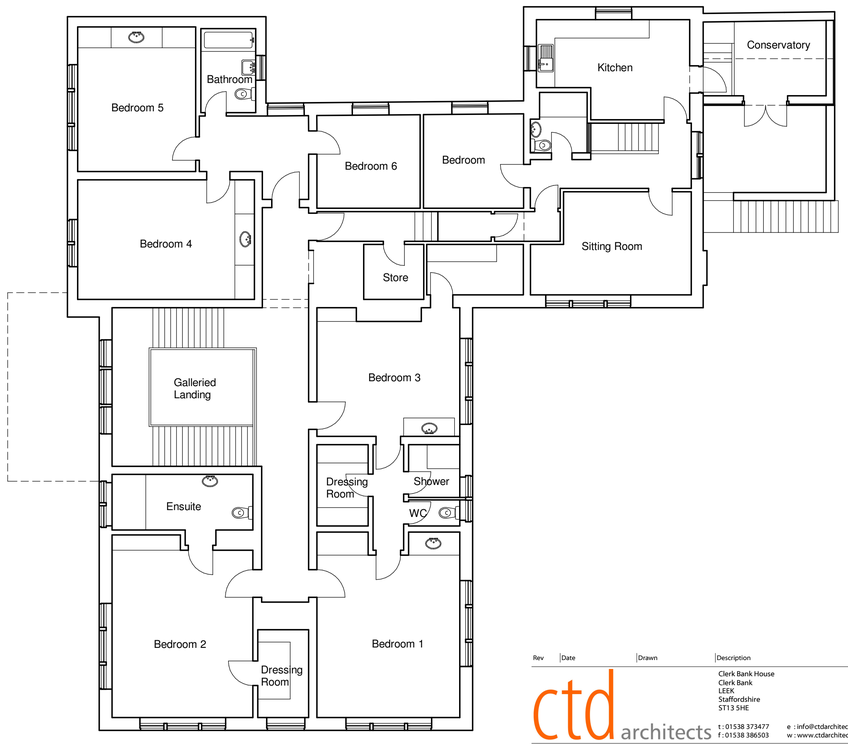

First Floor Plan
1 : 100

0 m 5 m 10 m

North

Rev	Date	Drawn	Description

ctd architects
Clerk Bank House
Clerk Bank
LEEK
Staffordshire
ST13 5HE
t : 01538 373477
f : 01538 386503
e : info@ctdarchitects.co.uk
w : www.ctdarchitects.co.uk

ctd architects © 2018
- This drawing is copyright.
- All dimensions to be checked on site before proceeding.
- Contractor must notify the architect of any discrepancies before proceeding.
- Contractor to check/adjust dimensions of new work to suit existing conditions. Do not assume existing structure or details are plumb, square or level.
- All drawings to be read in conjunction with all other consultants drawings and specs.

Client
Consall Hall Estate Limited

Project
Consall Hall Gardens
Consall, Stoke-on-Trent, Staffordshire, ST9 0AG

Scale 1 : 100 | Size A1 | Drawn CgH | Chk'd KL | Date 10/01/19

Status SURVEY DRAWING

Title
Consall Hall - Floor Plans 'as existing'

Job No. 1824 | Drawing No. AL10 | Rev.