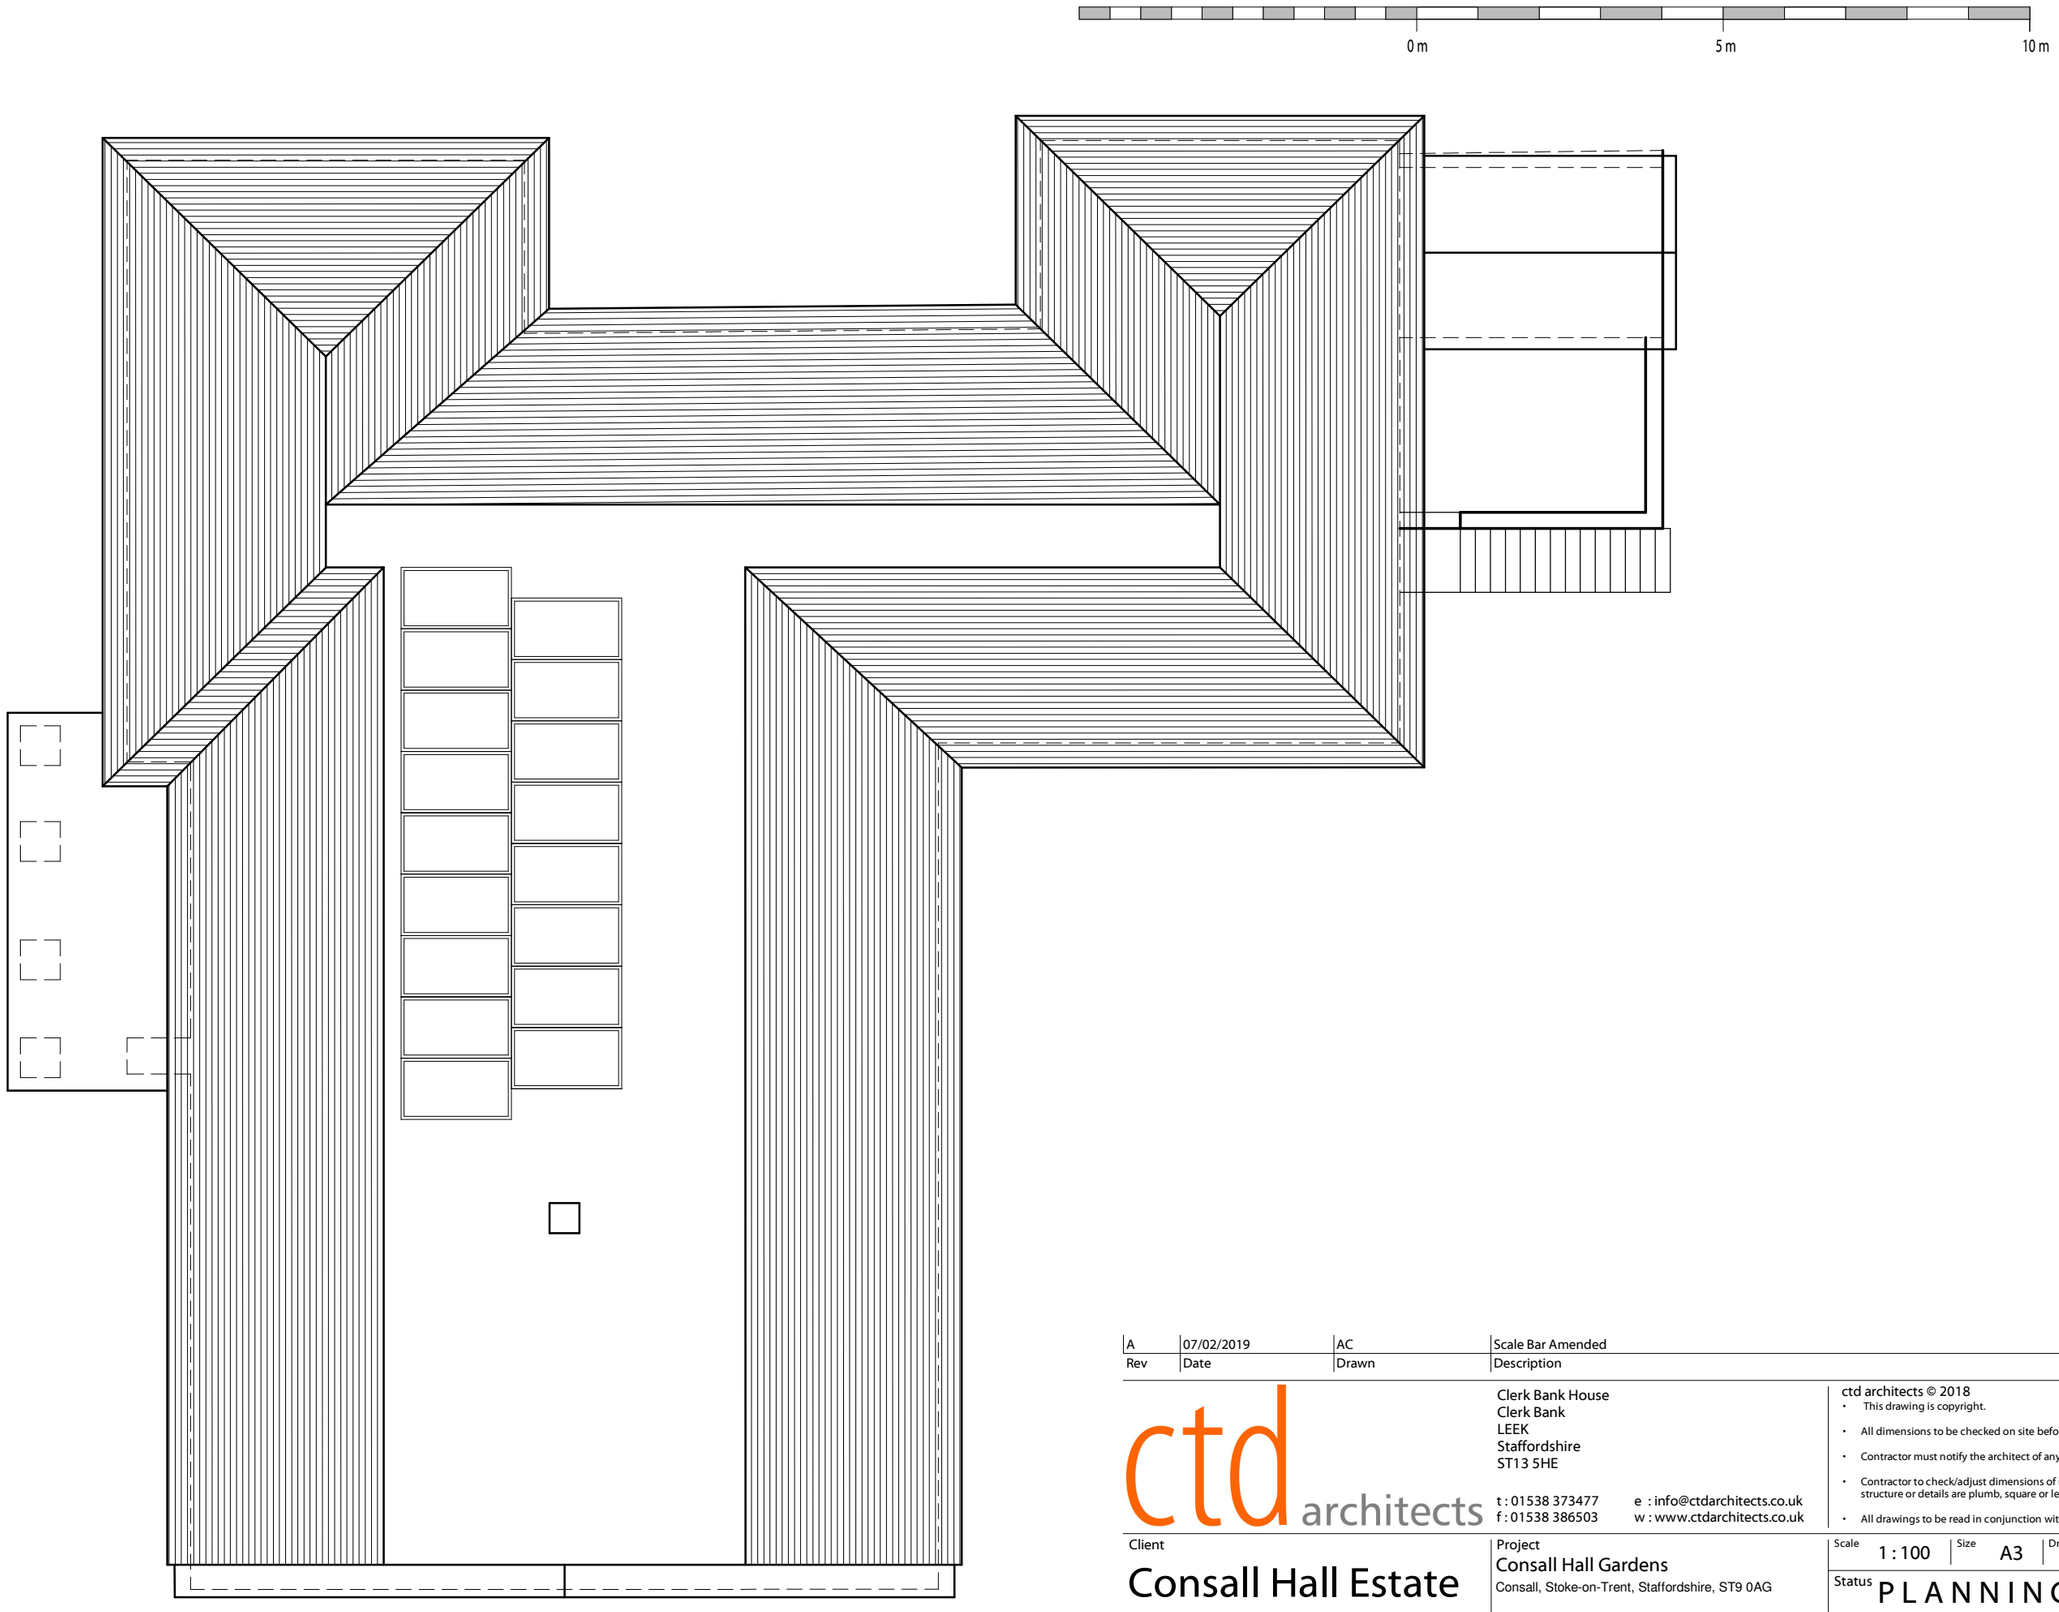


Roof Plan
1 : 100

Rev	Date	Drawn	Description
A	07/02/2019	AC	Scale Bar Amended

ctd architects
Clerk Bank House
Clerk Bank
LEEK
Staffordshire
ST13 5HE
t : 01538 373477
f : 01538 386503
e : info@ctdarchitects.co.uk
w : www.ctdarchitects.co.uk

ctd architects © 2018
- This drawing is copyright.
- All dimensions to be checked on site before proceeding.
- Contractor must notify the architect of any discrepancies before proceeding.
- Contractor to check/adjust dimensions of new work to suit existing conditions. Do not assume existing structure or details are plumb, square or level.
- All drawings to be read in conjunction with all other consultants drawings and specs.

Client
Consall Hall Estate Limited

Project
Consall Hall Gardens
Consall, Stoke-on-Trent, Staffordshire, ST9 0AG

Title
Consall Hall - Roof Plan 'as existing'

Scale	Size	Drawn	Chk'd	Date
1 : 100	A3	CgH	KL	10/01/19

Status PLANNING

Job No.	Drawing No	Rev.
1824	AL11	A