



NORTH WEST ELEVATION -
SCALE 1:100


SOUTH EAST ELEVATION -
SCALE 1:100

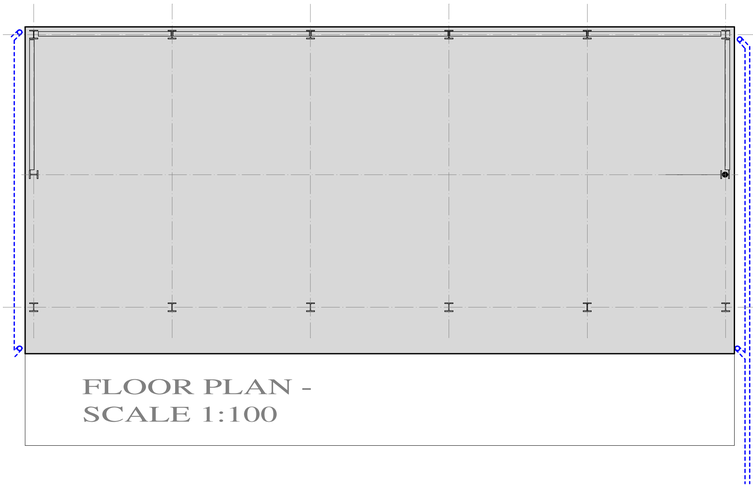


FLOOR PLAN -
SCALE 1:100

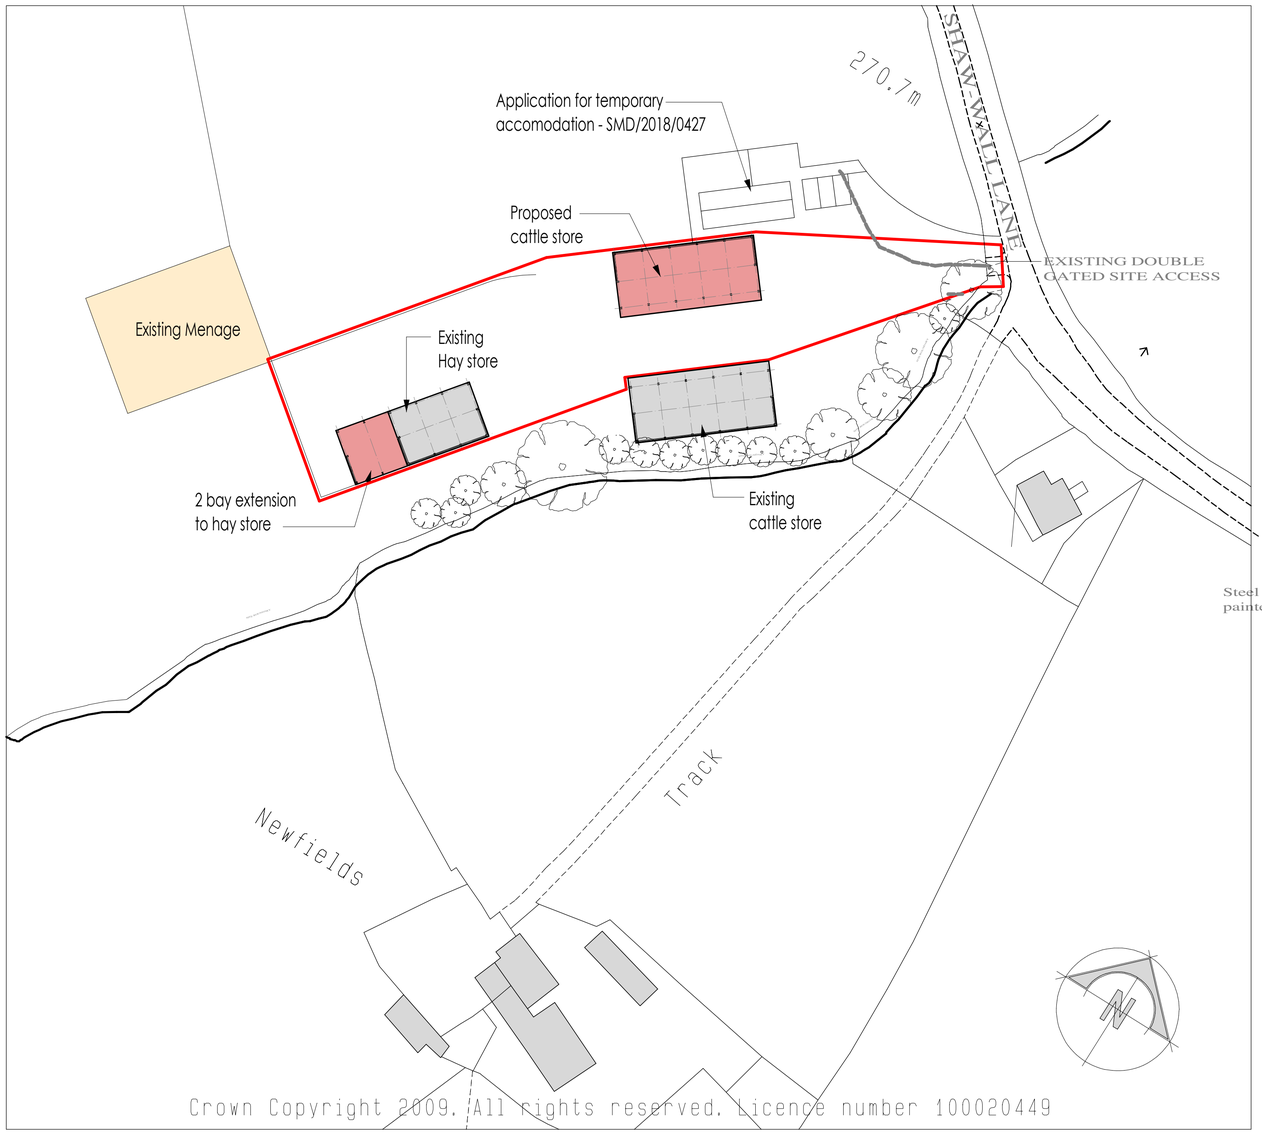

SITE BLOCK PLAN -
SCALE 1:500

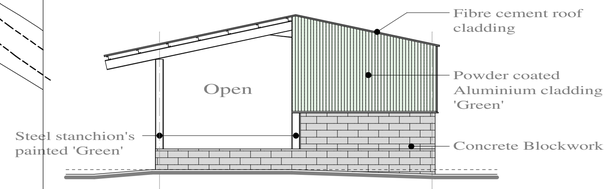

NORTH EAST
ELEVATION -
SCALE 1:100

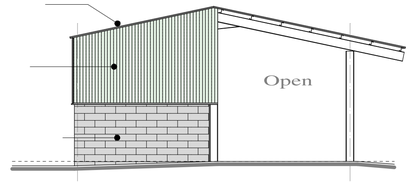

SOUTH WEST
ELEVATION -
SCALE 1:100

Client
Mr A Byatt & Mrs P Hughes

Contract
Construction of new cattle store and extension to Hay Store at Far Lakes Farm, Shaw Wall Lane, Foxt.

Drawing Title
Proposed Conditions
Site Layout Plans

Date	January 2019	Status	Preliminary
Scale	1:100 1:500 @ A1	Contract Number	
Drg. No.	5460 - 001	Revision Suffix	A

Revisions

Rev A	14.02.19	Floor Plan Added

agricultural development
proposed cattle store

BYATT OLIVER
— ASSOCIATES —
Telephone 01785 719848
Email enquiries@byattoliver.co.uk
Website www.byattoliver.co.uk
Byatt Oliver
Unit 18 Whitebridge Way, Whitebridge Industrial Estate, Stone, Staffordshire ST15 8LQ