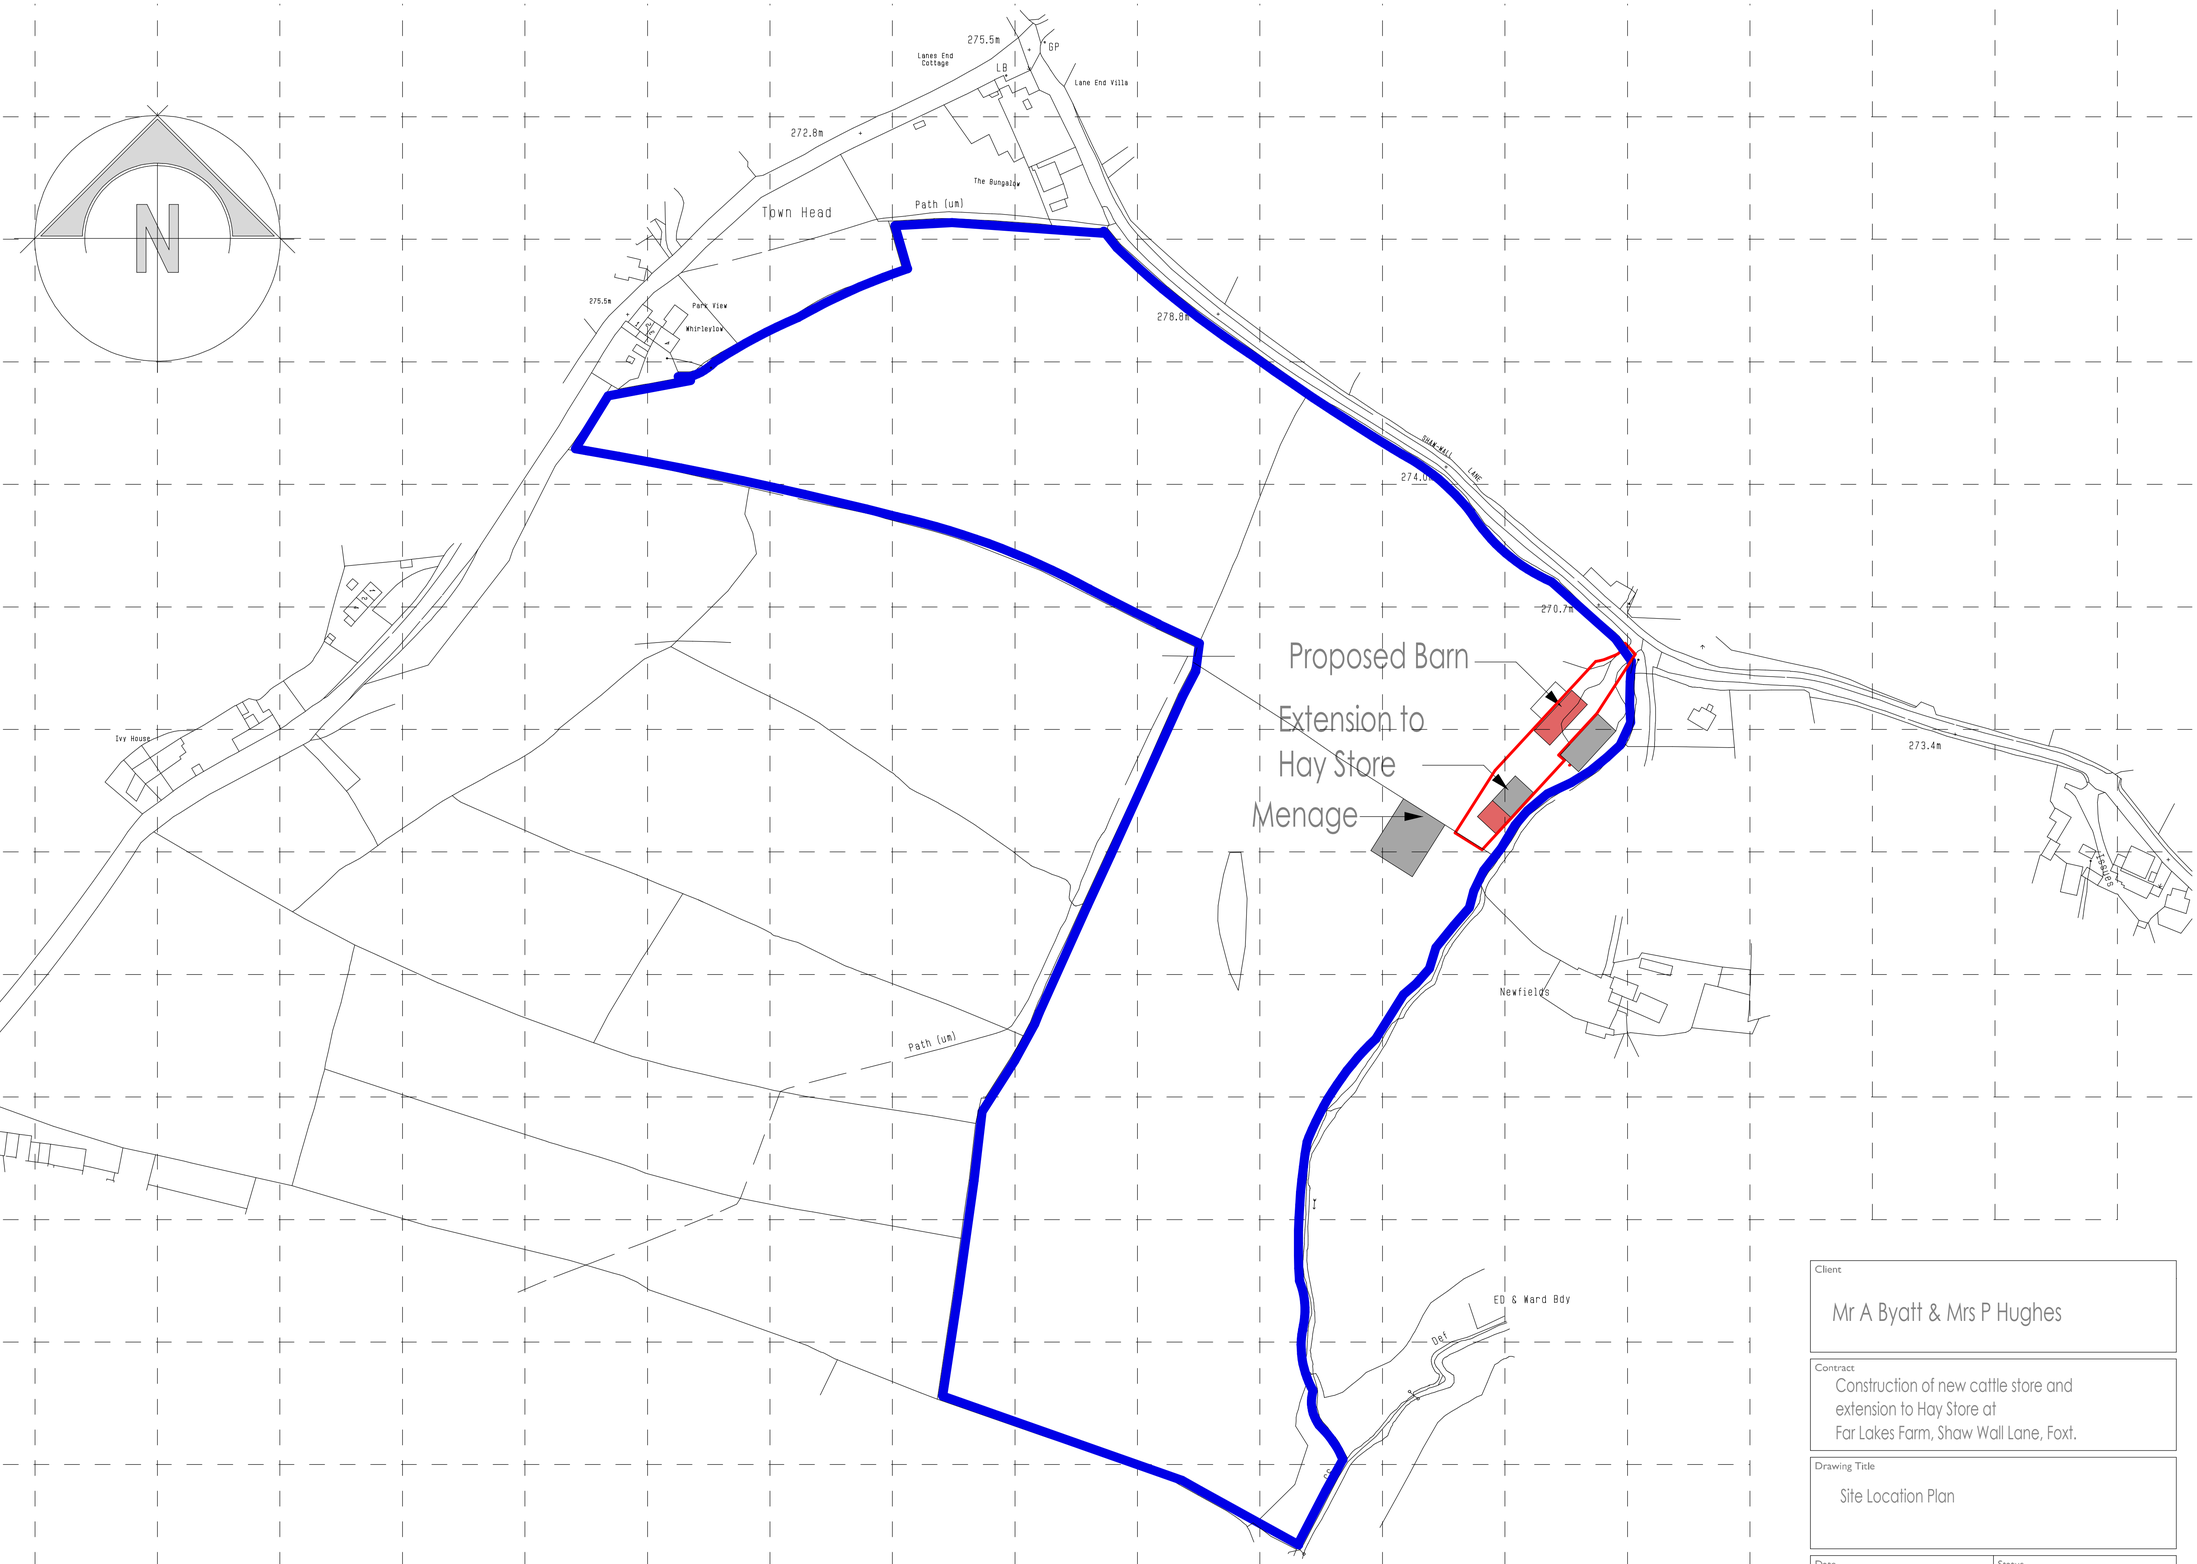


Ordnance Survey (c) Crown Copyright 2014. All rights reserved. Licence number 100022432

Client

Mr A Byatt & Mrs P Hughes

Contract

Construction of new cattle store and extension to Hay Store at Far Lakes Farm, Shaw Wall Lane, Foxt.

Drawing Title

Site Location Plan

Date	January 2019	Status	Preliminary
Scale	1:1250 @ A1	Contract Number	5460
Drg. No.	5460 - 002	Revision Suffix	A

Revisions

Rev A	09/07/18	Red Line changed

BYATT OLIVER
— ASSOCIATES —

Telephone: 01785 719248
Email: enquiries@byattoliver.co.uk
Website: www.byattoliver.co.uk

Byatt Oliver
Unit 1B Whitebridge Way, Whitebridge Industrial Estate, Stone, Staffordshire ST15 8LQ