agricultural development
extension to hay store

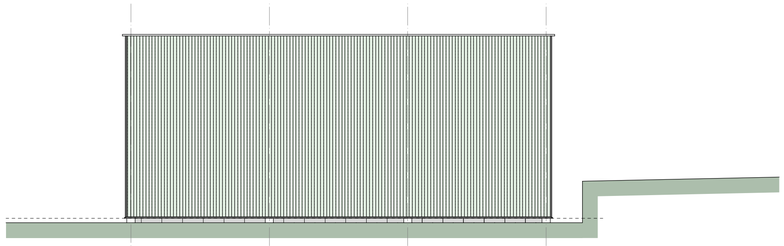

EXISTING SOUTH EAST ELEVATION -
SCALE 1:100

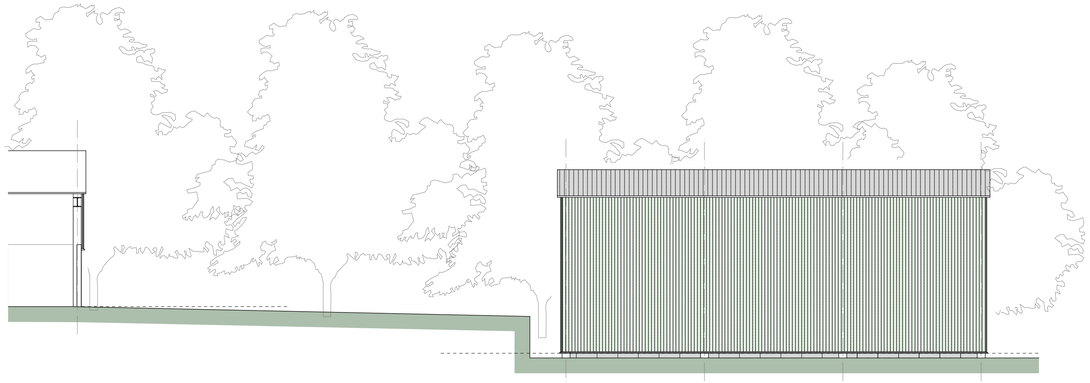

EXISTING NORTH WEST ELEVATION -
SCALE 1:100

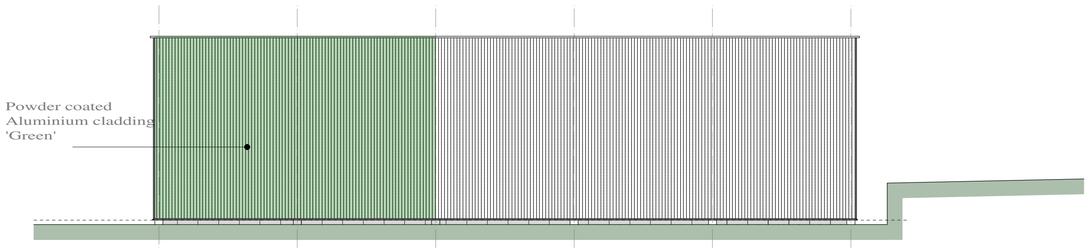

PROPOSED SOUTH EAST ELEVATION -
SCALE 1:100

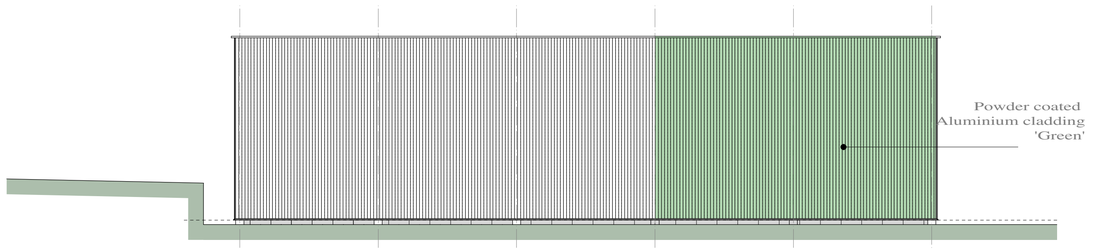

PROPOSED NORTH WEST ELEVATION -
SCALE 1:100

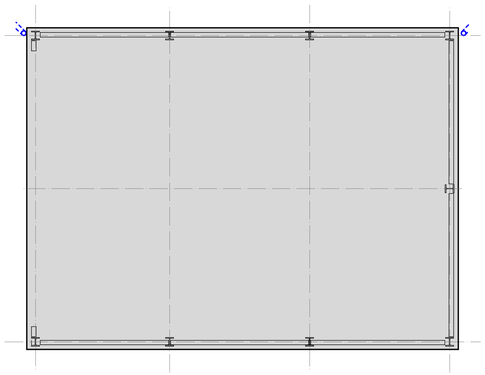

EXISTING FLOOR PLAN -
SCALE 1:100

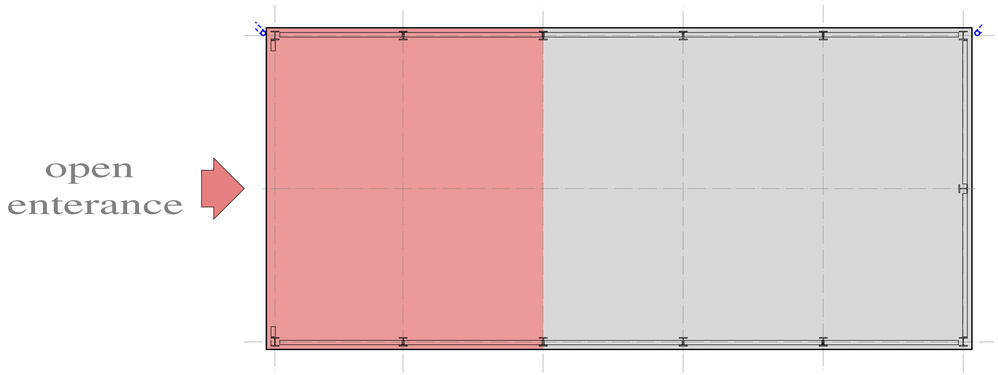

PROPOSED FLOOR PLAN -
SCALE 1:100

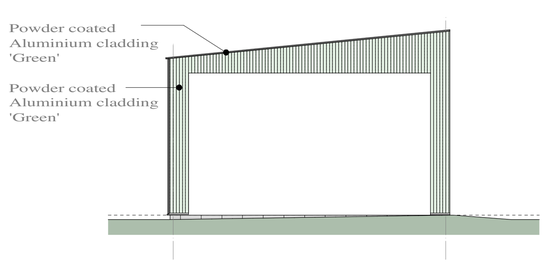

EXISTING SOUTH WEST
ELEVATION -
SCALE 1:100

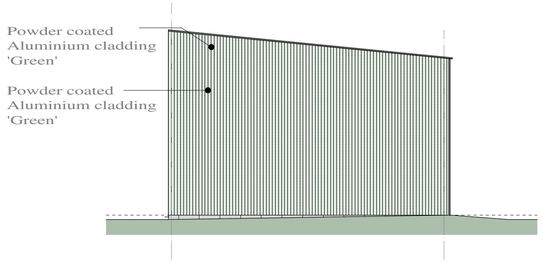

NO CHANGE TO NORTH EAST
ELEVATION -
SCALE 1:100

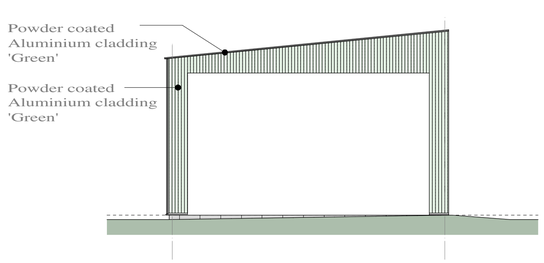

PROPOSED SOUTH WEST
ELEVATION -
SCALE 1:100

Client

Mr A Byatt & Mrs P Hughes

Contract

Construction of new cattle store and
extension to Hay Store at
Far Lakes Farm, Shaw Wall Lane, Foxt.

Drawing Title

Proposed Conditions
Site Layout Plans

Date	January 2019	Status	Preliminary
Scale	1:100 1:500 @ A1	Contract Number	
Drg. No.	5460 - 003	Revision Suffix	

Revisions

BYATT OLIVER
— ASSOCIATES —

Telephone 01782 719268
Email enquiries@byattoliver.co.uk
Website www.byattoliver.co.uk

Byatt Oliver
Unit 1B Whitebridge Way, Whitebridge Industrial Estate, Stone, Staffordshire ST15 8LQ