

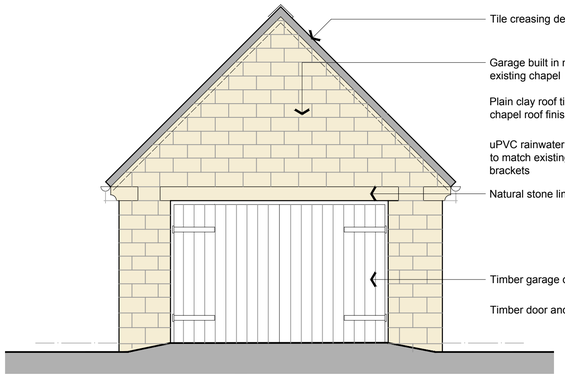



FRONT ELEVATION 1:50

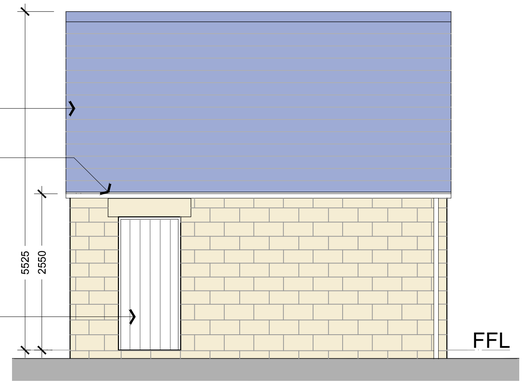

SIDE ELEVATION 1:50

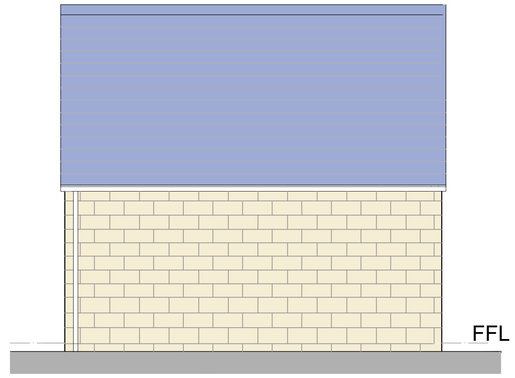


SIDE ELEVATION 1:50

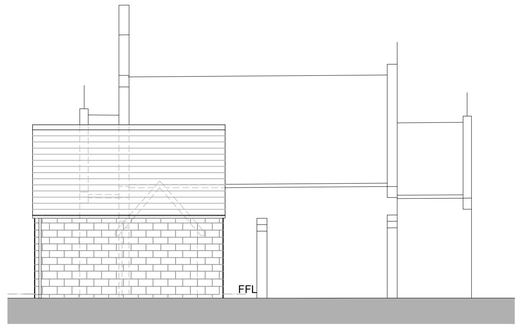





Garage shown in contact to the Chapel 1:100

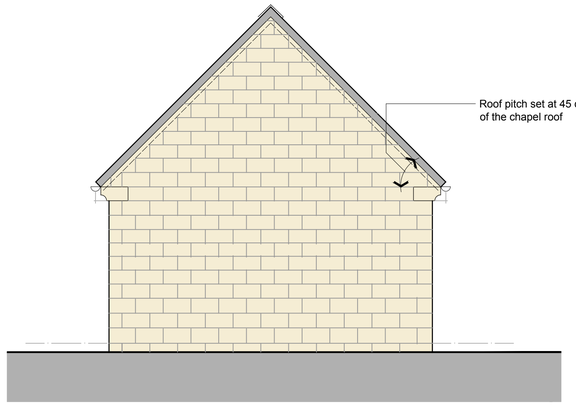

REAR ELEVATION 1:50

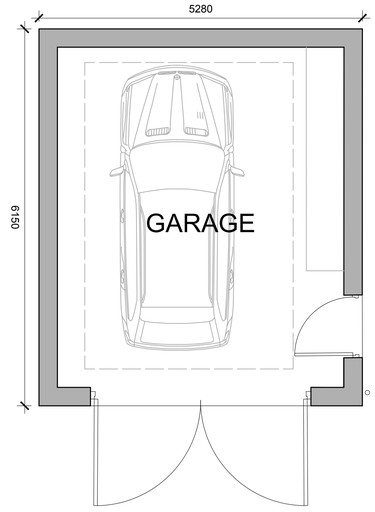

GROUND FLOOR PLAN 1:50

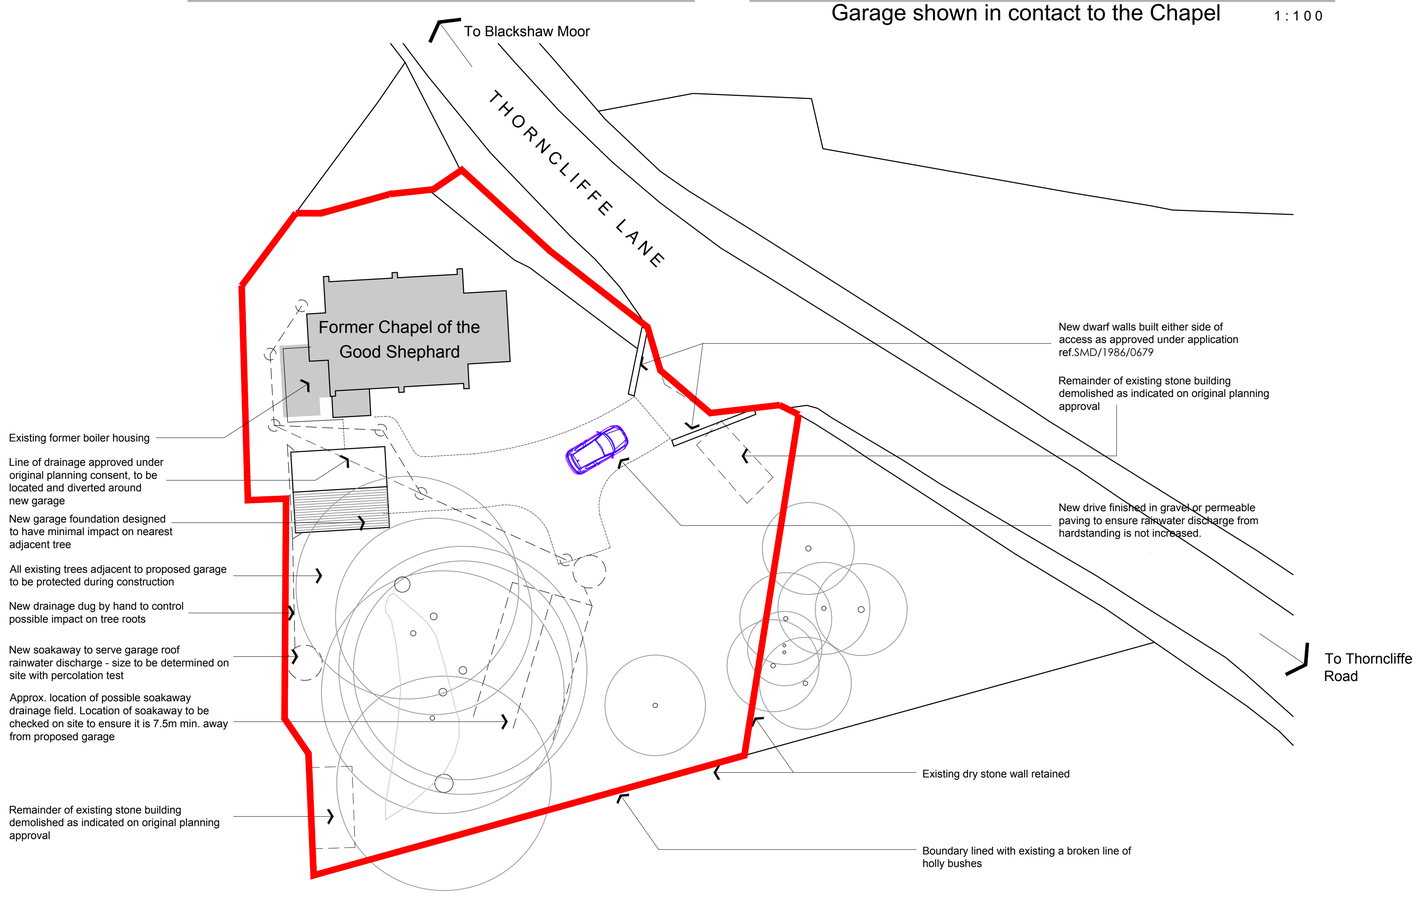

SITE PLAN 1:200

All Dimensions & Levels to be checked and verified by the contractor prior to works commencing.

Any errors to be reported to the Contract Administator immediately

The copyright of this drawing and design is vested in theArchitectural Design Services company and mustnot be copied or reproduced without written consent

revision	description	date
A	scale note removed	14.02.19

client
MR D TROTH

project
PROPOSED DETACHED GARAGE

location
FORMER CHAPEL OF THE GOOD SHEPARD
20, THORNCLIFFE LANE, THORNCLIFFE, LEEK

title
SITE PLANS AS PROPOSED

drawn by	date	checked
SAL	DEC 2018	

scale
varies @ A1

drawing	revision
1377: 02	**A**

issue
Planning

DESIGN21 architecture
07891 521 219 www.design-21.co.uk
1, Spark Terrace - Stoke.On.Trent - ST4 7QA