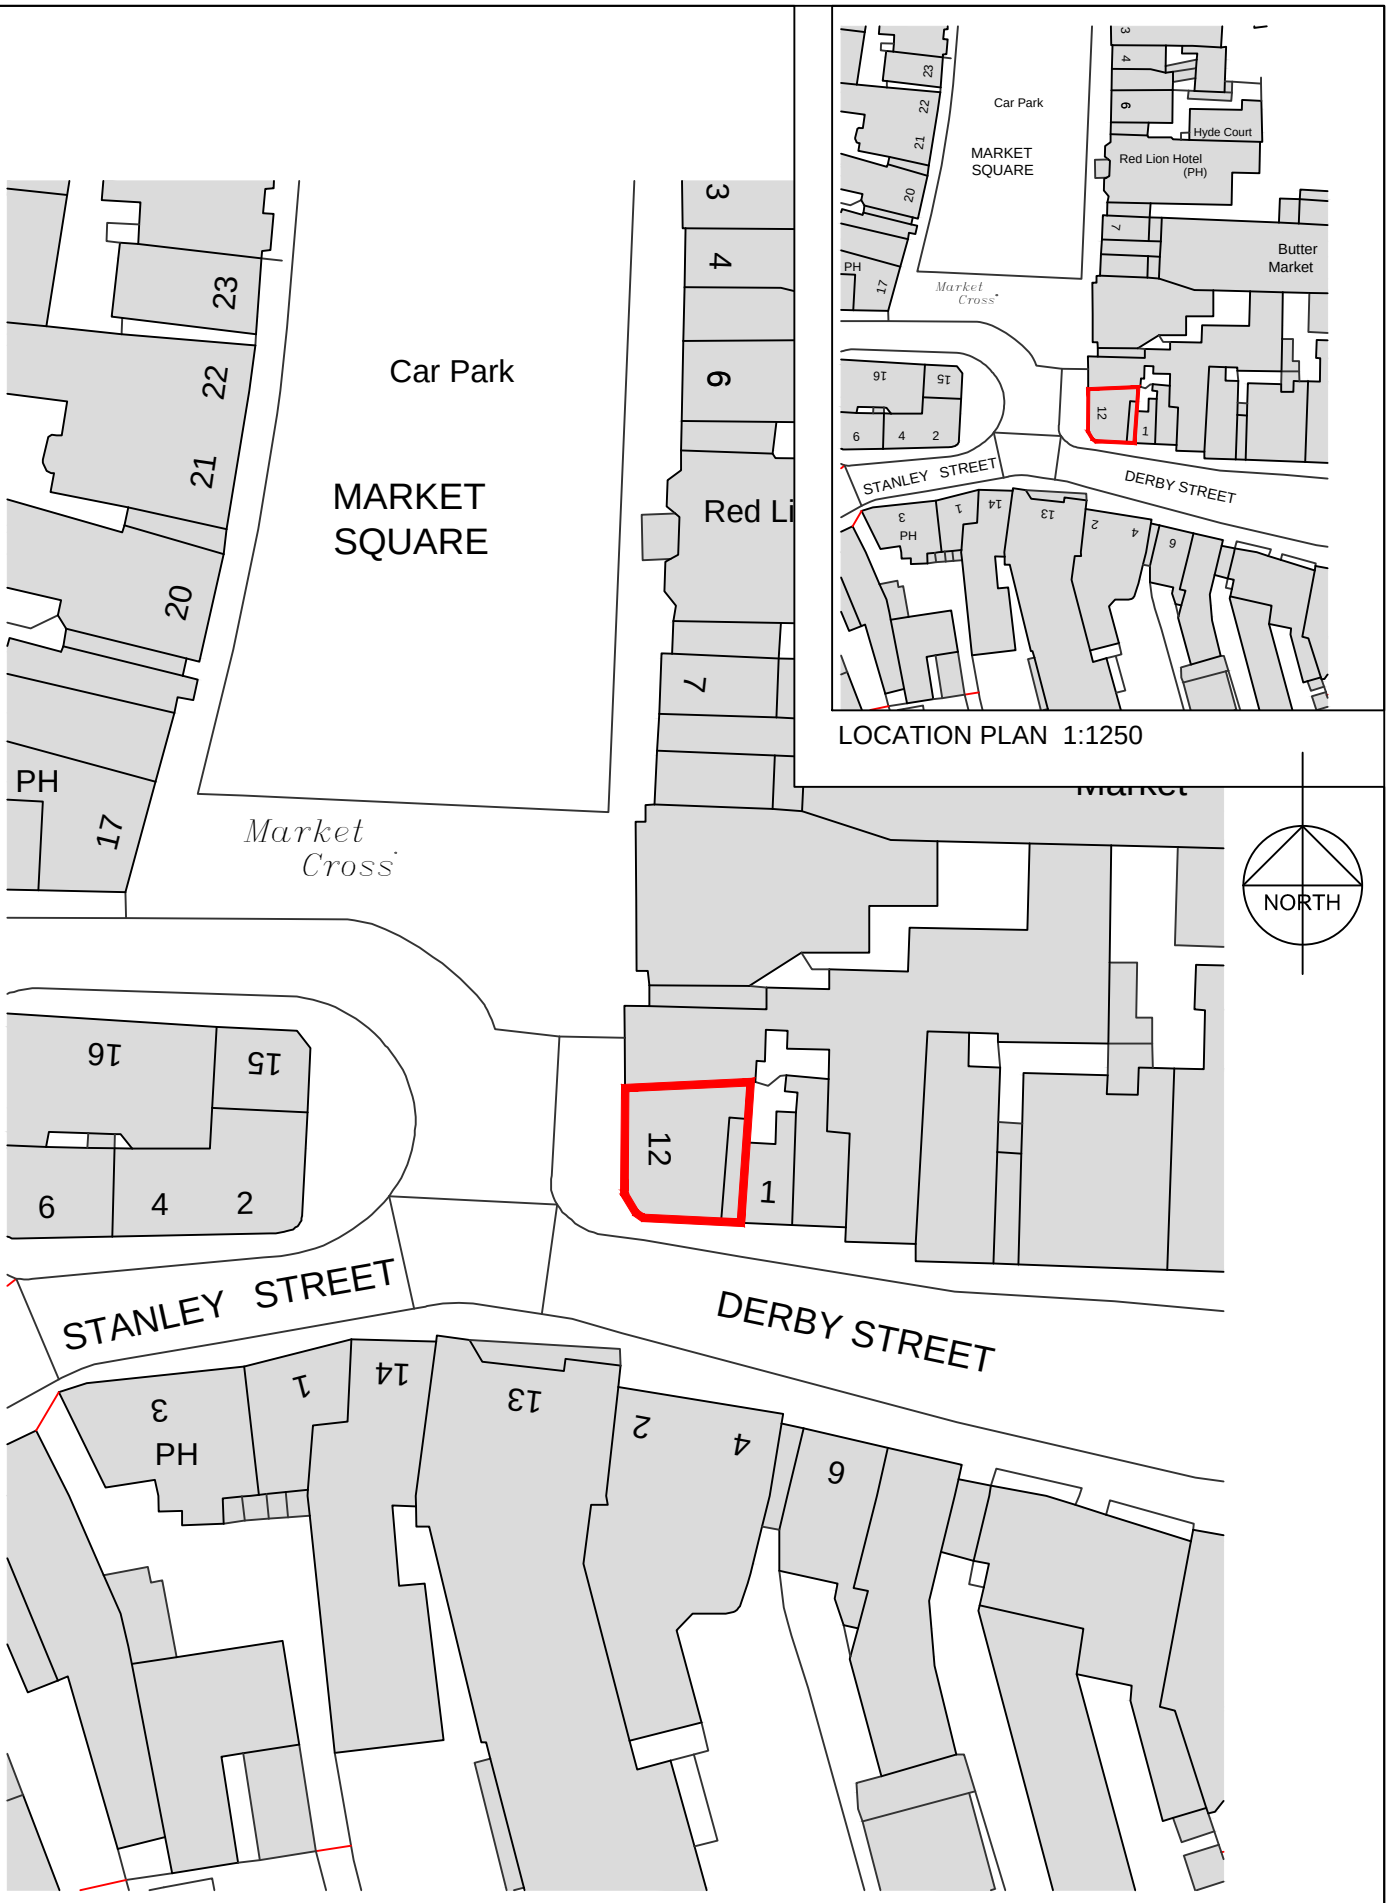


| | | | |
|---|---|---|---|
| APPLICANT: | | TITLE: | |
| | Mr E. Arapi | PROPOSED SITE & LOCATION PLAN | |
| ADDRESS: | | SCALE: | |
| | Proposed change of use of ground floor from A1 (retail) to A3 (cafe), relocation of the WC and internal alterations to first floor kitchen. | 1:1250 & 1:500 @ A4 | |
| | | DRAWING NO. | |
| | | 5742/PD/03 | |