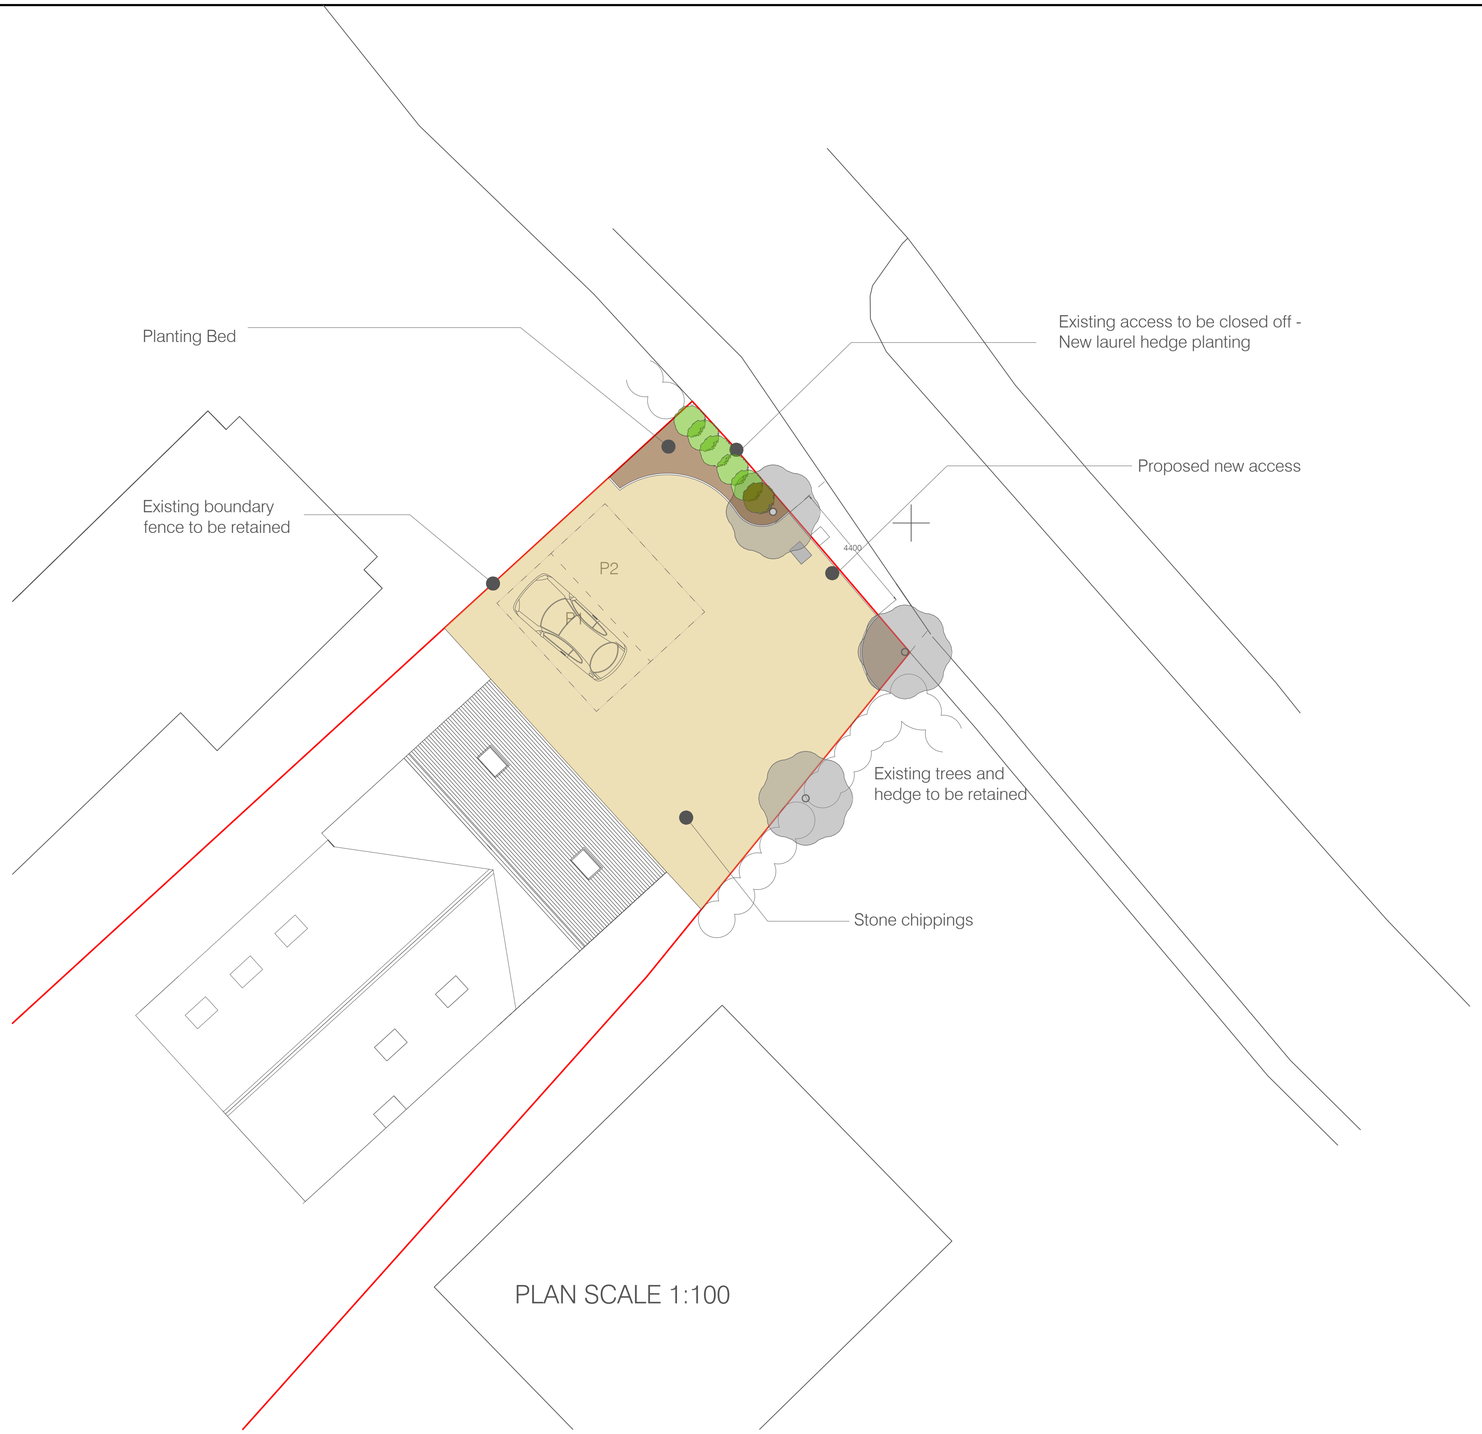

PLAN SCALE 1:100

0 1 2 3 4 5m

Client
Mr & Mrs Stoddart

Location
Curlew
Endon
Leek

Proposal
Proposed new access

Drawing
Plans as proposed

Scale	Date
A1 @ 1:100	06.02.2019
Sheet No 1	Job No NA-Prop P

DANIEL WRIGHT
architectural design

7 Lower Pingle Road- Ashbourne-DE6 1TE
danielwrightdesign@hotmail.com-07837774986