© MAC ARCHITECTURAL DESIGN LTD 2018. All rights reserved.
This Drawing and its contents has been produced for the Client only and is not intended for any other person or for any other purpose than the Drawing Status. No part of this drawing and associated graphical contents may be reproduced, copied, modified or distributed, without the prior written consent of MAC Architectural Design Ltd.



North West Elevation Scale 1:100



South West Elevation Scale 1:100



North East Elevation Scale 1:100



South East Elevation Scale 1:50

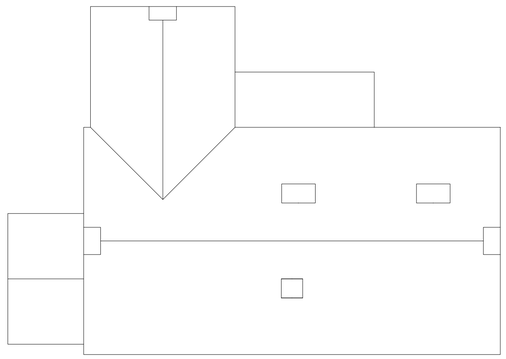

Roof Plan Scale 1:100

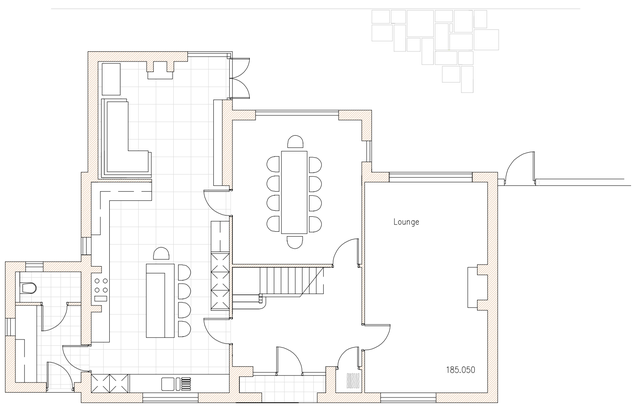

Ground Floor Scale 1:100

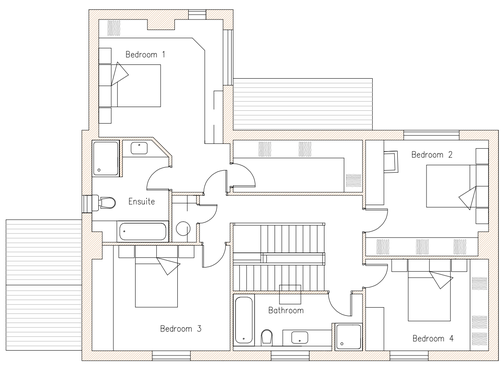

First Floor Scale 1:100

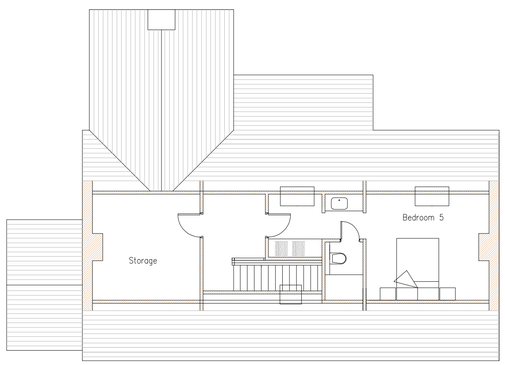

Second Floor Scale 1:100

Rev.	Drawn	Comments.	Date

MAC
ARCHITECTURAL DESIGN LTD
Moorland House, 123 Moorland Road, Burslem, ST6 1JD.
T:01782 503302 E:admin@mac-arch.co.uk

Client:
Rudyard Developments Ltd

Project:
Proposed Residential Development at Highfields House, Highfield, Leek. Staffordshire, ST13 8SG.

Title:
Plans & Elevations. (Plot 2)

Status:
Planning.

A1: Drawn: AC Bailey. December 2018 Drawing Ref: 1482-12