

Facing brick to dwelling & garage walls above DPC level

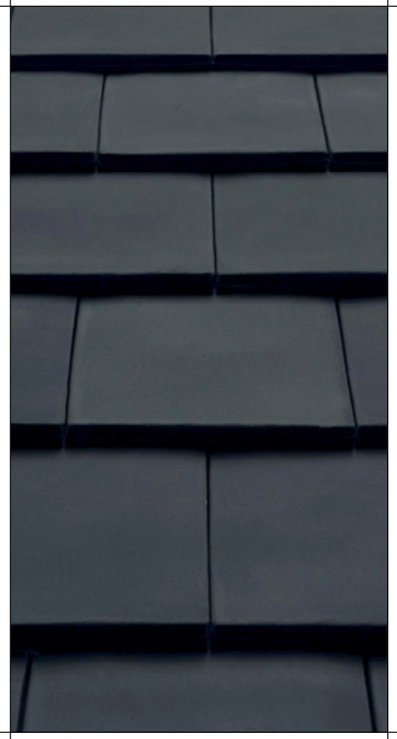

roof tiles to dwellings and garages:
Sandtoft 202/20 interlocking plain clay tile 'Antique Slate'



single storey roof:
grey sheet metal with seamed joints



rainwater goods: powder coated aluminium gutter and rwps
colour: 'Black'



Facing brick to dwelling & garage walls below DPC level
'Blue' semi engineering brick



cills and heads:
natural sandstone 'Hollington Cream'



render:
through colour silicone render system
colour ' light cream'



Conservatory frames:
Powder coated aluminium
colour 'Grey'



Windows:
painted timber framed double glazed casements
Colour: light cream

Rev	Date	Drawn	Description
B	11.2.2019	SAT	brick changed. conservatory glazing reinstated
A	15.6.2018	SAT	roof tiles,and brick changed. conservatory glazing omitted

ctd architects
Clerk Bank House
Clerk Bank
LEEK
Staffordshire
ST13 5HE
t : 01538 373477
f : 01538 386503
e : info@ctdarchitects.co.uk
w : www.ctdarchitects.co.uk

ctd architects © 2017
- This drawing is copyright.
- All dimensions to be checked on site before proceeding.
- Contractor must notify the architect of any discrepancies before proceeding.
- Contractor to check/adjust dimensions of new work to suit existing conditions. Do not assume existing structure or details are plumb, square or level.
- All drawings to be read in conjunction with all other consultants drawings and specs.

Client: Purple Places Limited

Project: Land off Sugar Street
Rushton Spencer

Title: materials board:
buildings external

Scale: NTS | Size: A3 | Drawn: SAT | Chk'd: PR | Date: 13.12.17

Status: PLANNING

Job No. 1773 | Drawing No. AL 137 | Rev. B