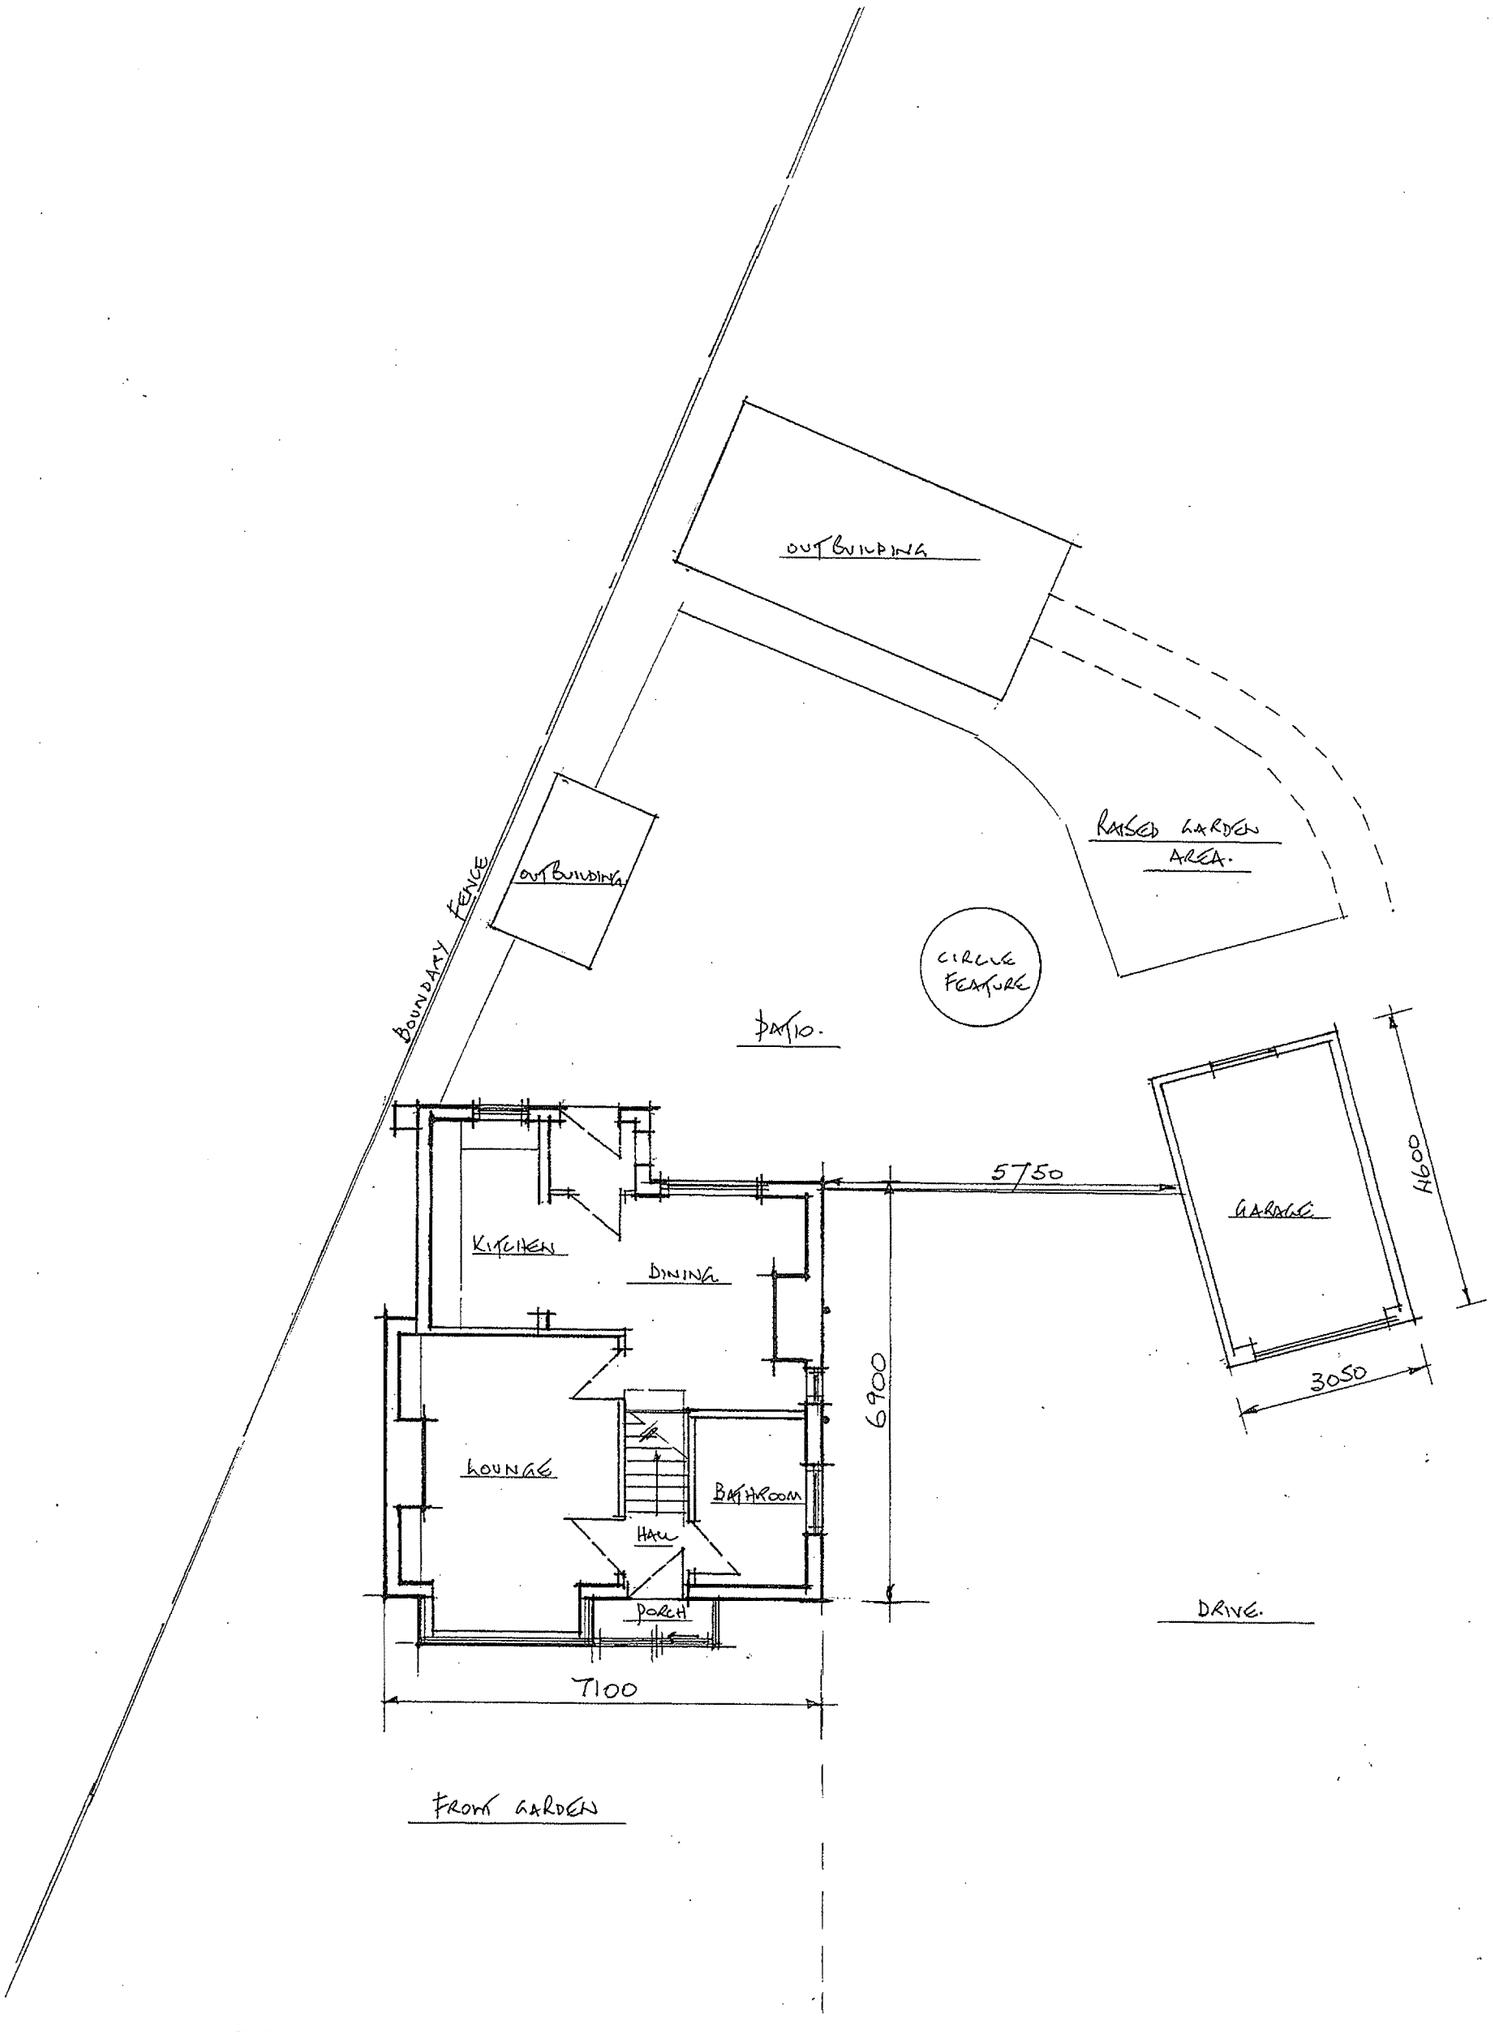


~ GROUND FLOOR PLAN ~

AS EXISTING ~ 'CORNER HOUSE', UNDER THE HILL, BIDDULPH MOOR; ST8 7RR.

DRG. No. 390300510/1

SCALE ~ 1 : 100.

10/00495/ FUL 4 JUN 2010