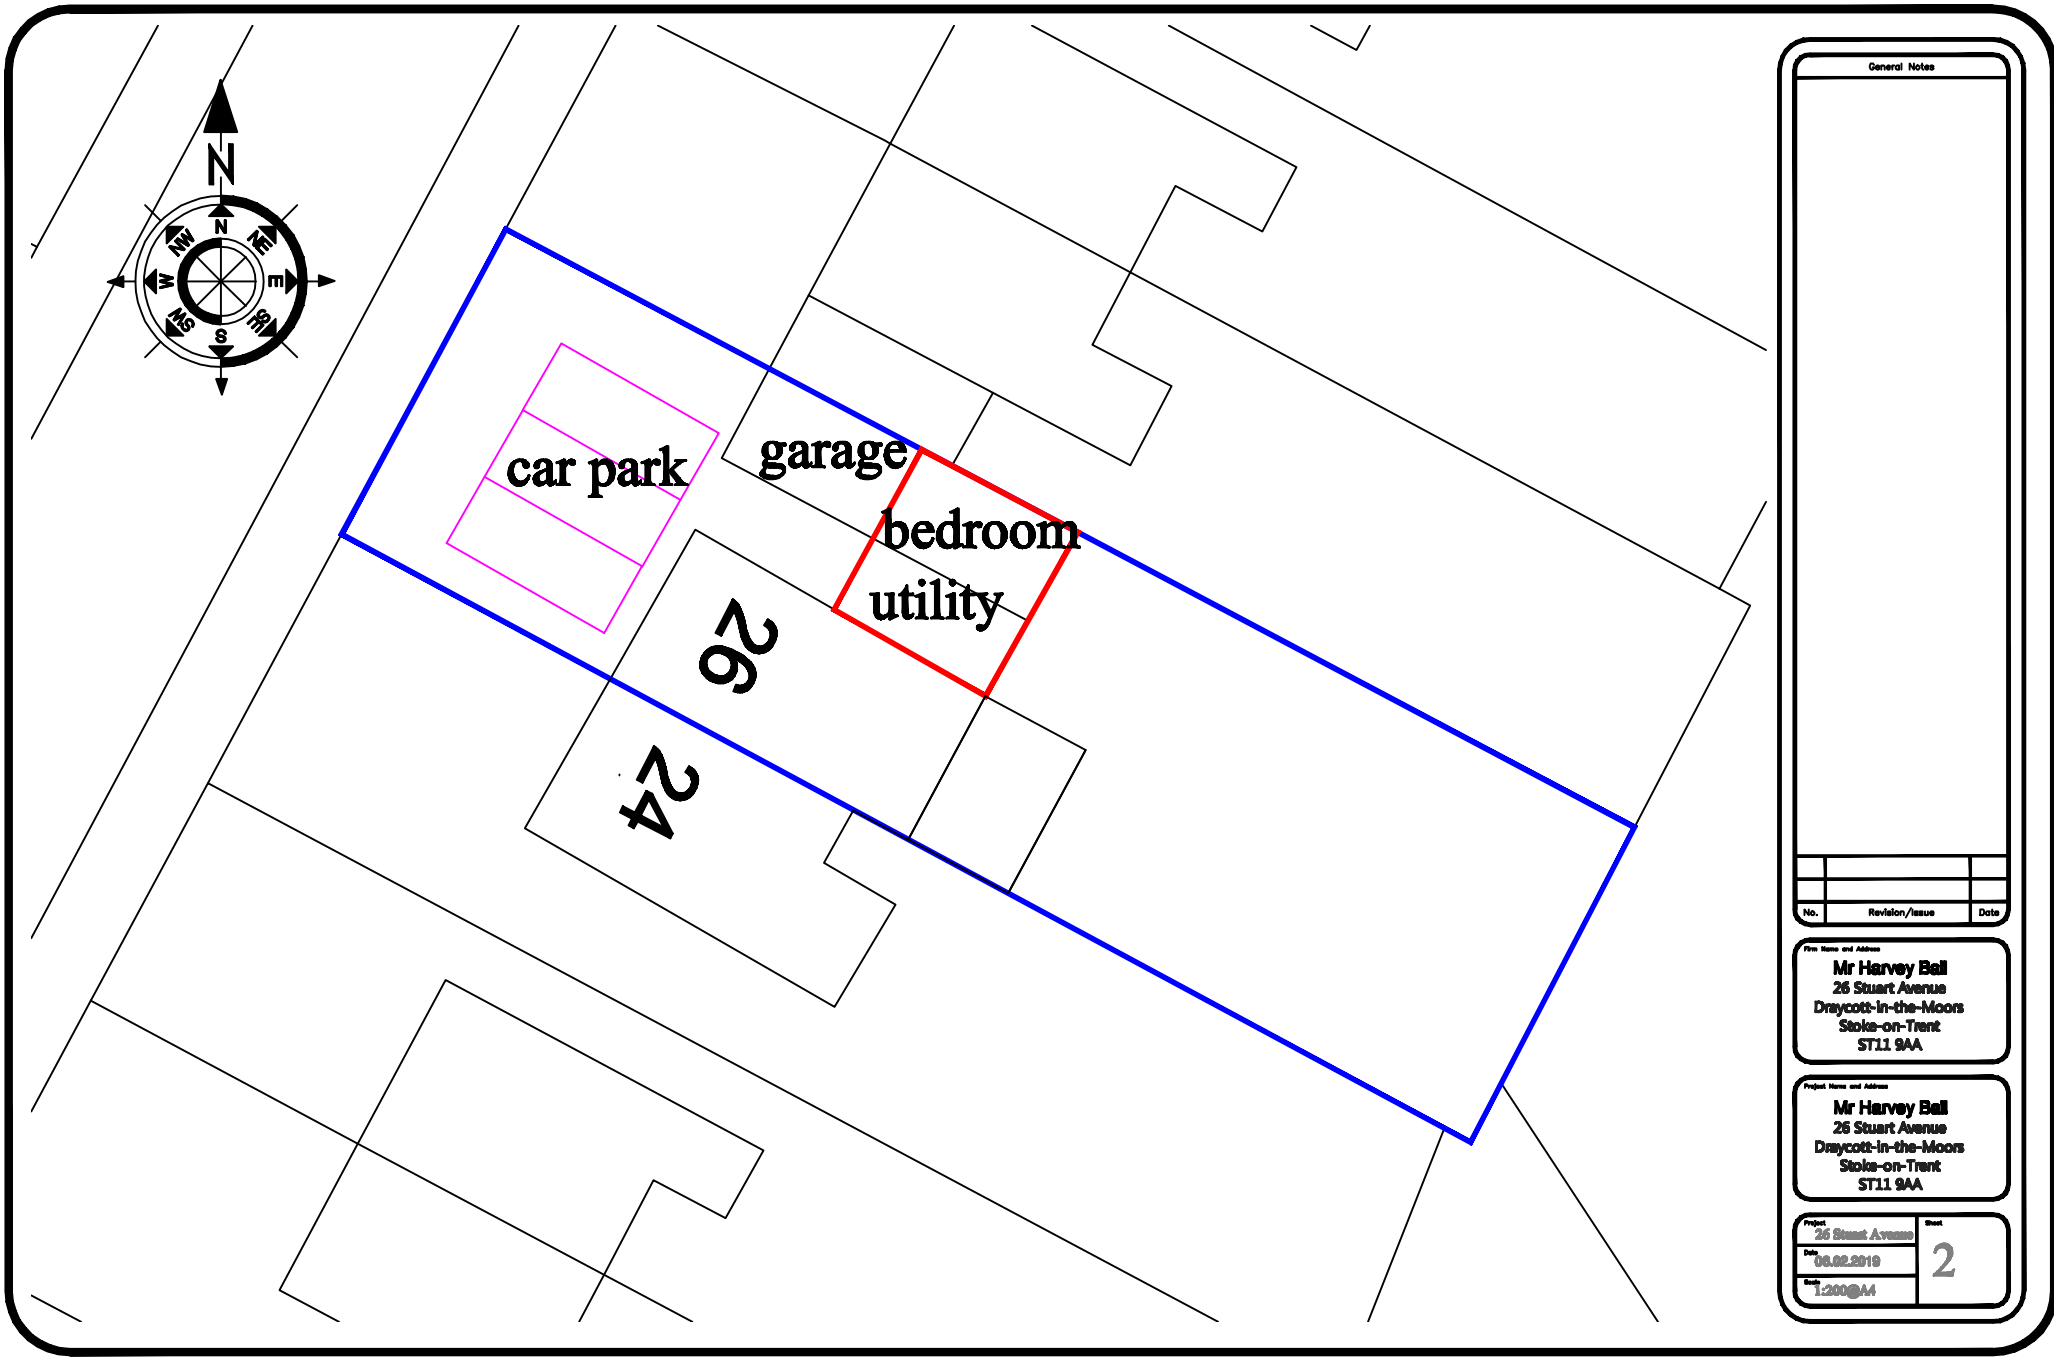

General Notes

No.	Revision/issue	Date

Firm Name and Address

Mr Harvey Ball
26 Stuart Avenue
Draycott-In-the-Moors
Stoke-on-Trent
ST11 9AA

Project Name and Address

Mr Harvey Ball
26 Stuart Avenue
Draycott-In-the-Moors
Stoke-on-Trent
ST11 9AA

Project	Sheet
26 Stuart Avenue	2
Date: 08.02.2019	
Scale: 1:200@A4	