

North Elevation Scale 1:100

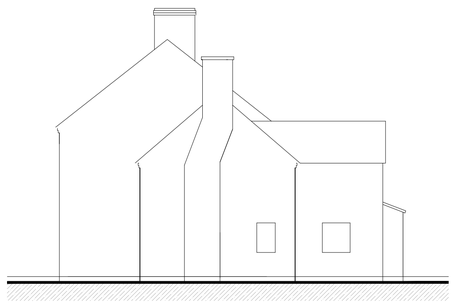

East Elevation Scale 1:100

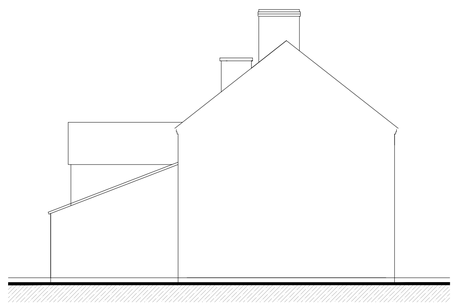

West Elevation Scale 1:100



Site Plan Scale 1:500

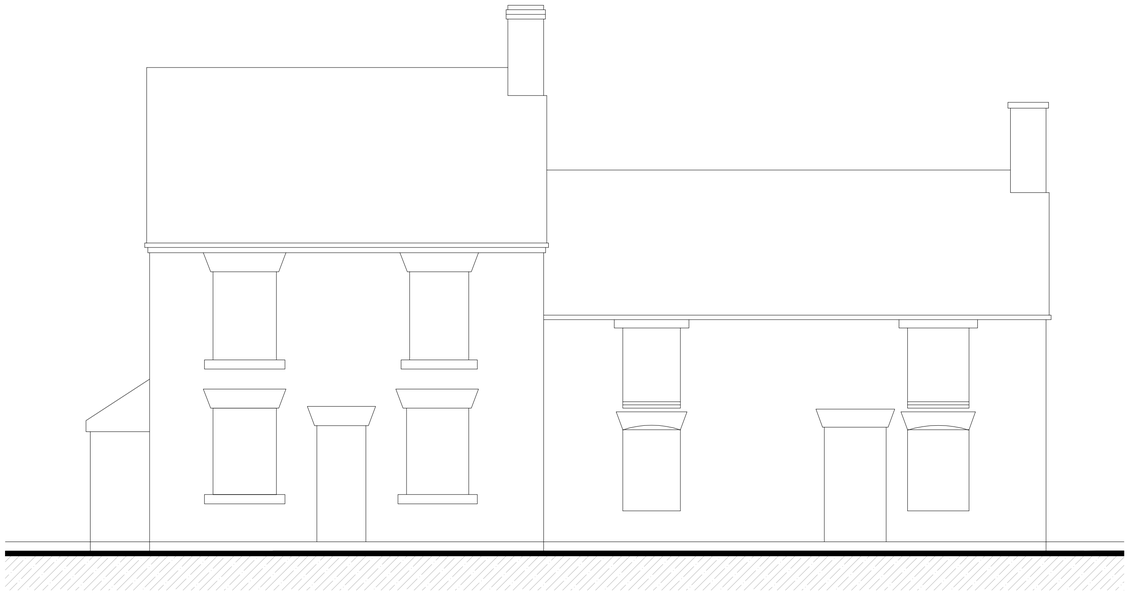

South Elevation Scale 1:50

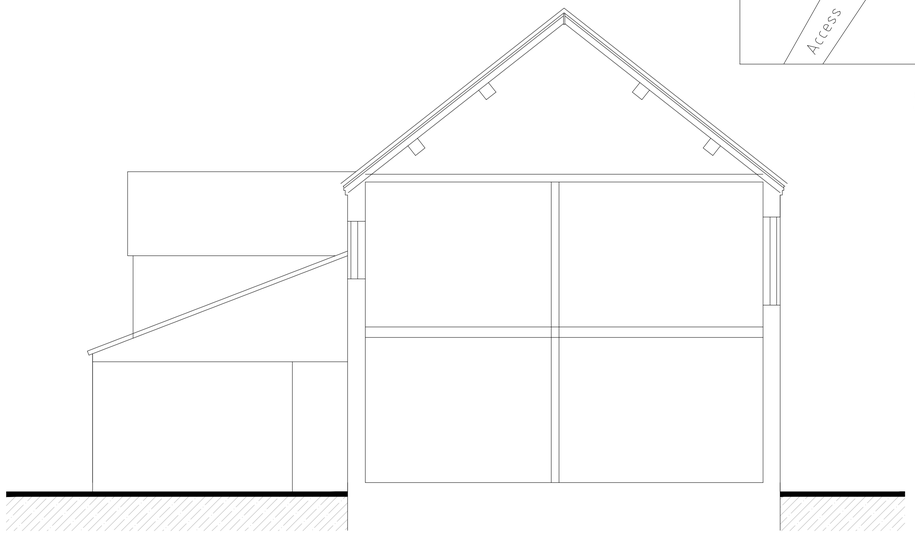

Section X-X Scale 1:50

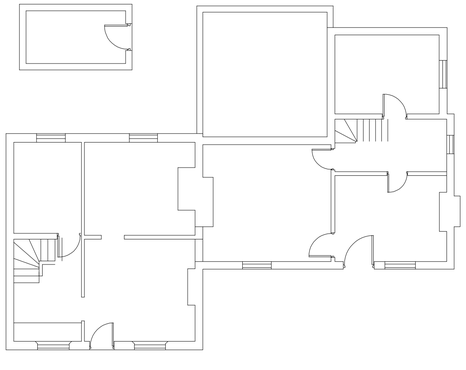

Ground Floor Plan Scale 1:100

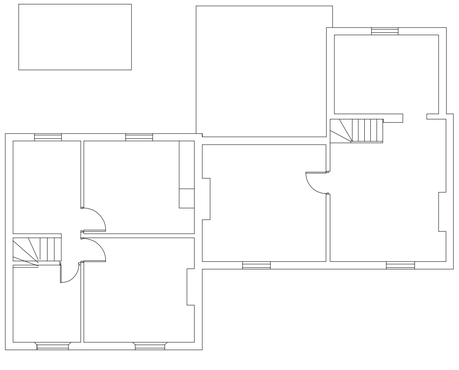

First Floor Plan Scale 1:100

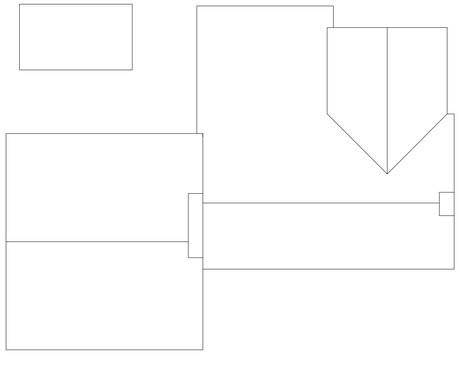

Roof Plan Scale 1:100

Rev.	Drawn	Comments.	Date

MAC
ARCHITECTURAL DESIGN LTD
Moorland House, 123 Moorland Road, Burslem, ST6 1JD.
T:01782 503302 E:admin@mac-arch.co.uk

Client:
Mr D Titterton.

Project:
Proposed Replacement Dwelling at
Moorside Farm, Kingsley Moor,
Stoke on Trent, Staffordshire.
ST10 2EG.
(Eastings 400012 Northings 346348)

Title:
Plans & Elevations as Existing.

Status:
Survey.

Paper A1: Drawn: AC Bailey. Date: Jan. 2019 Ref: 1593-01