


Existing Nort East Elevation

Scale 1: 50

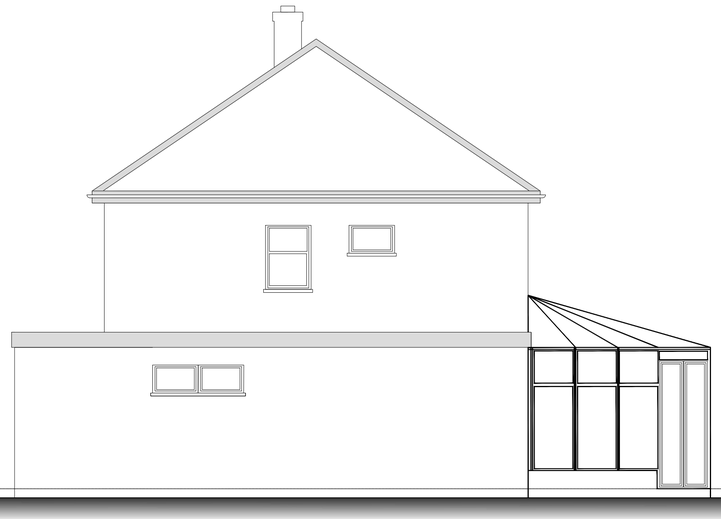


Existing North West Elevation

Scale 1: 50




Existing South West Elevation

Scale 1: 50

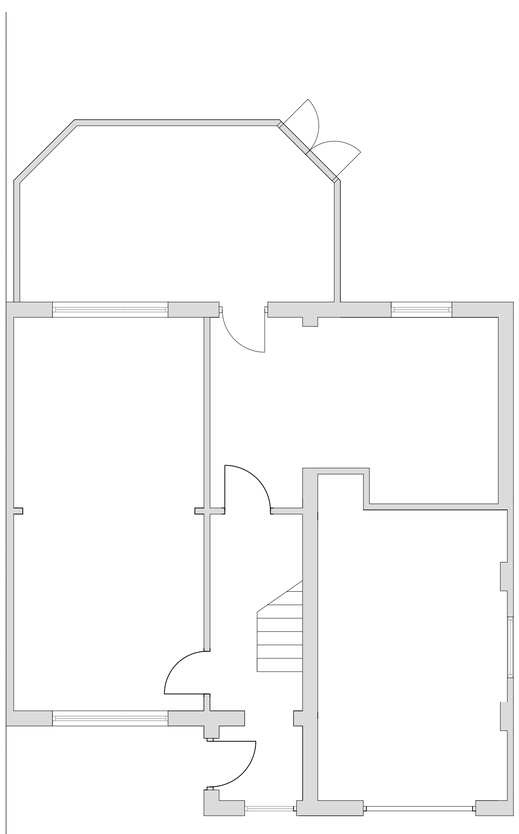


Existing Ground Floor Plan

Scale 1: 50

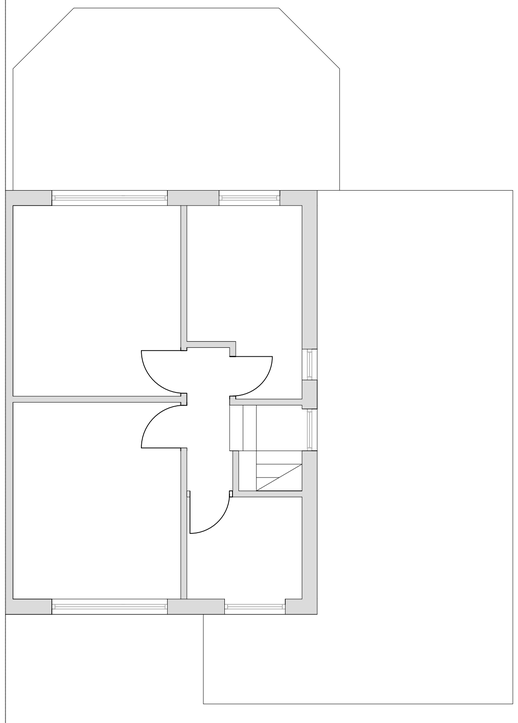

Existing First Floor Plan

Scale 1: 50

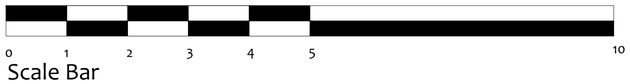

Scale Bar

Scale 1: 50

Rev	Date	Description
-	..	.

Client

Mr & Mrs P Grocott

Project

Proposed First Floor
Norbury
Sytch Road
Brown Edge
Staffordshire
ST6 8QX

Title

Existing Plans & Elevations

Drawn	Date
JL	8/02/2019
Checked	Scale
-	As Noted.

Status

-

Drg No.	Rev
PG/01/2018	-

This drawing is Copyright. It is sent to you in confidence. It must not be copied or disclosed to third parties without our written permission. It remains our property and must be returned on request.