

Location Plan SCALE 1:1250

Scale Bar SCALE 1:1250

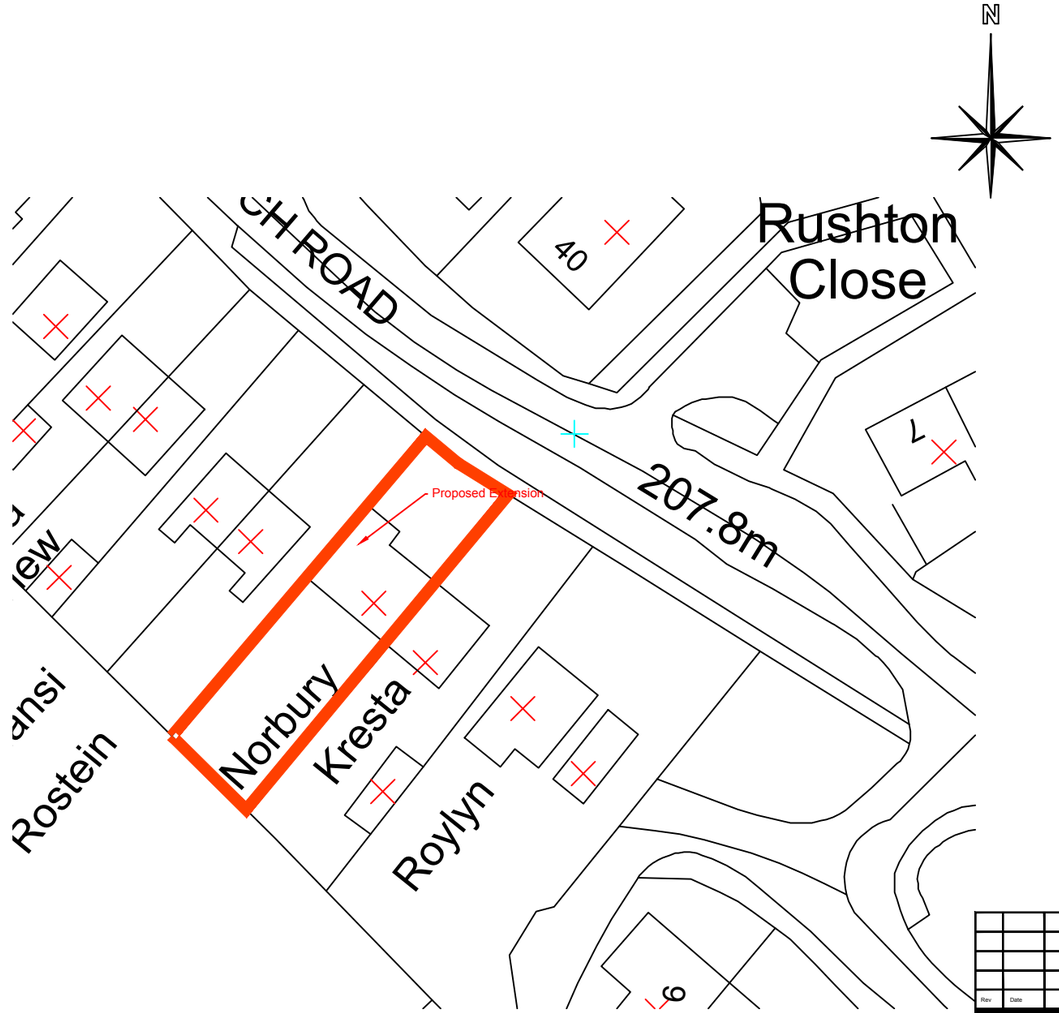

Block Plan SCALE 1:500

Rev	Date	Description

Client
Mr & Mrs P Grocott

Project
Proposed First Floor
Side Extension
At: Norbury
Sytch Road, Brown Edge
Staff. ST6 8QX

Title
Location Plan & Block Plan

Drawn	Date
JL	12/02/2019
Checked	Scale
.	As Noted.

Status
-

Drg No. PG/03/19

Rev

This drawing is Copyright. It is sent to you in confidence. It must not be copied or disclosed to third parties without our written permission. It remains our property and must be returned on request.