

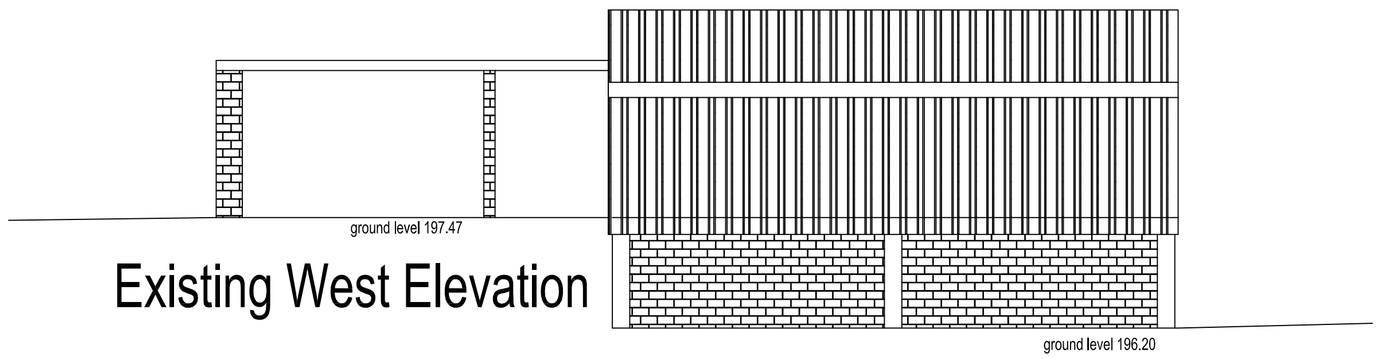



Existing West Elevation

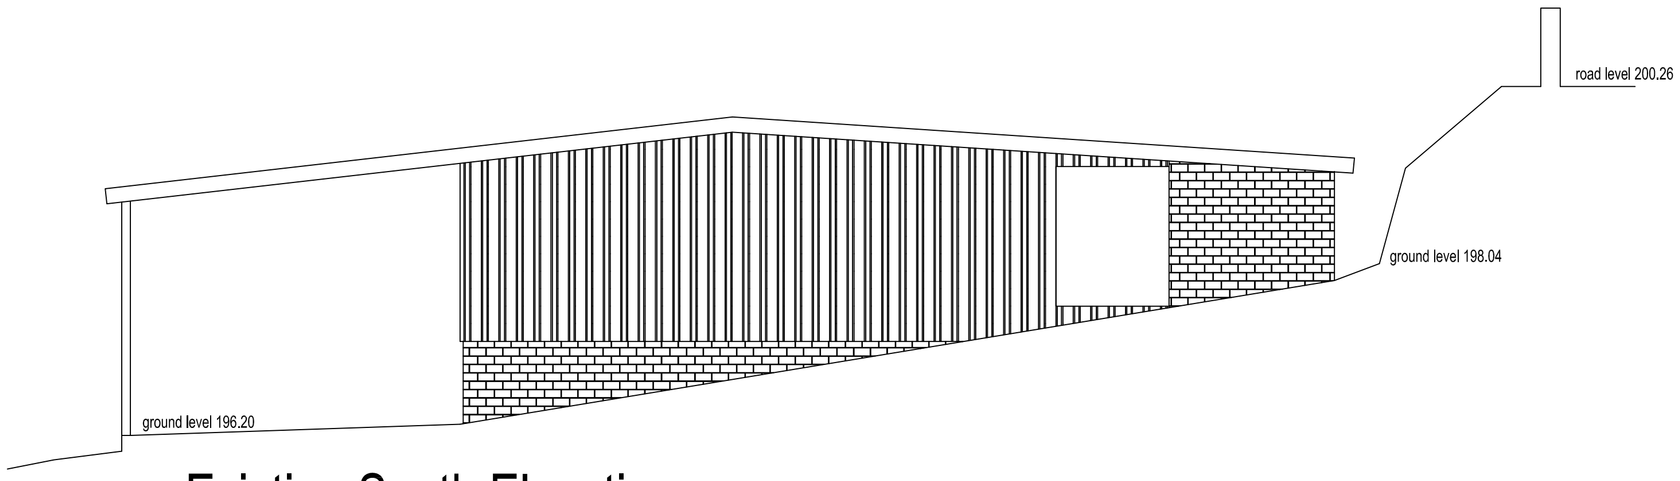

Existing South Elevation

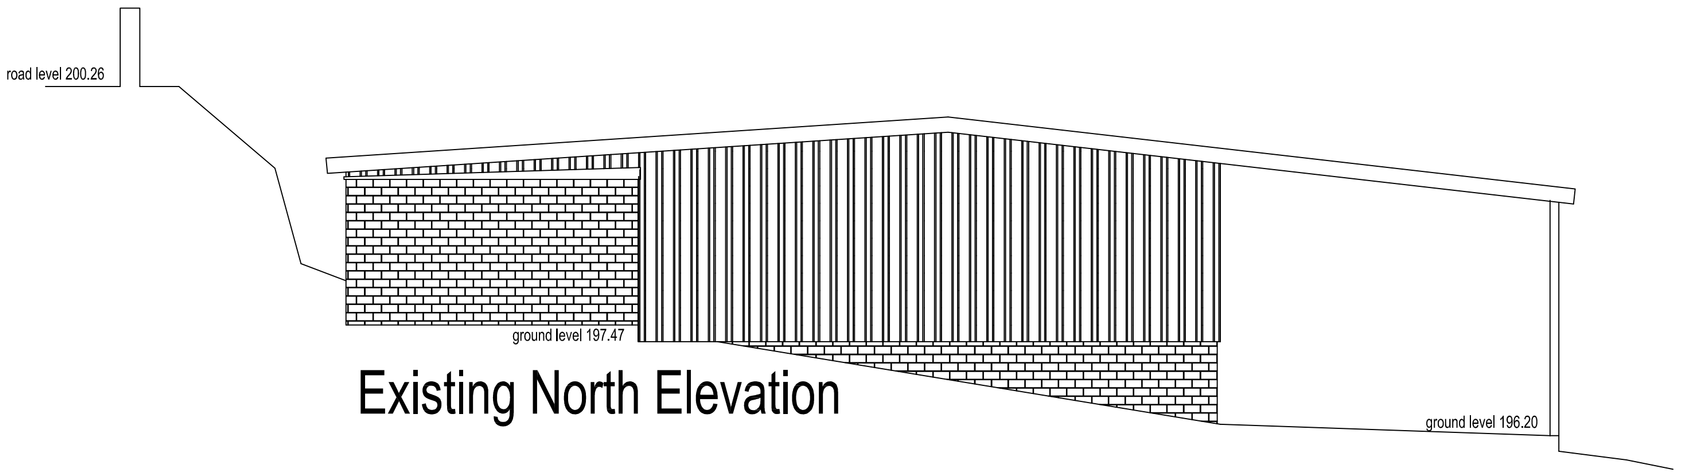

Existing North Elevation

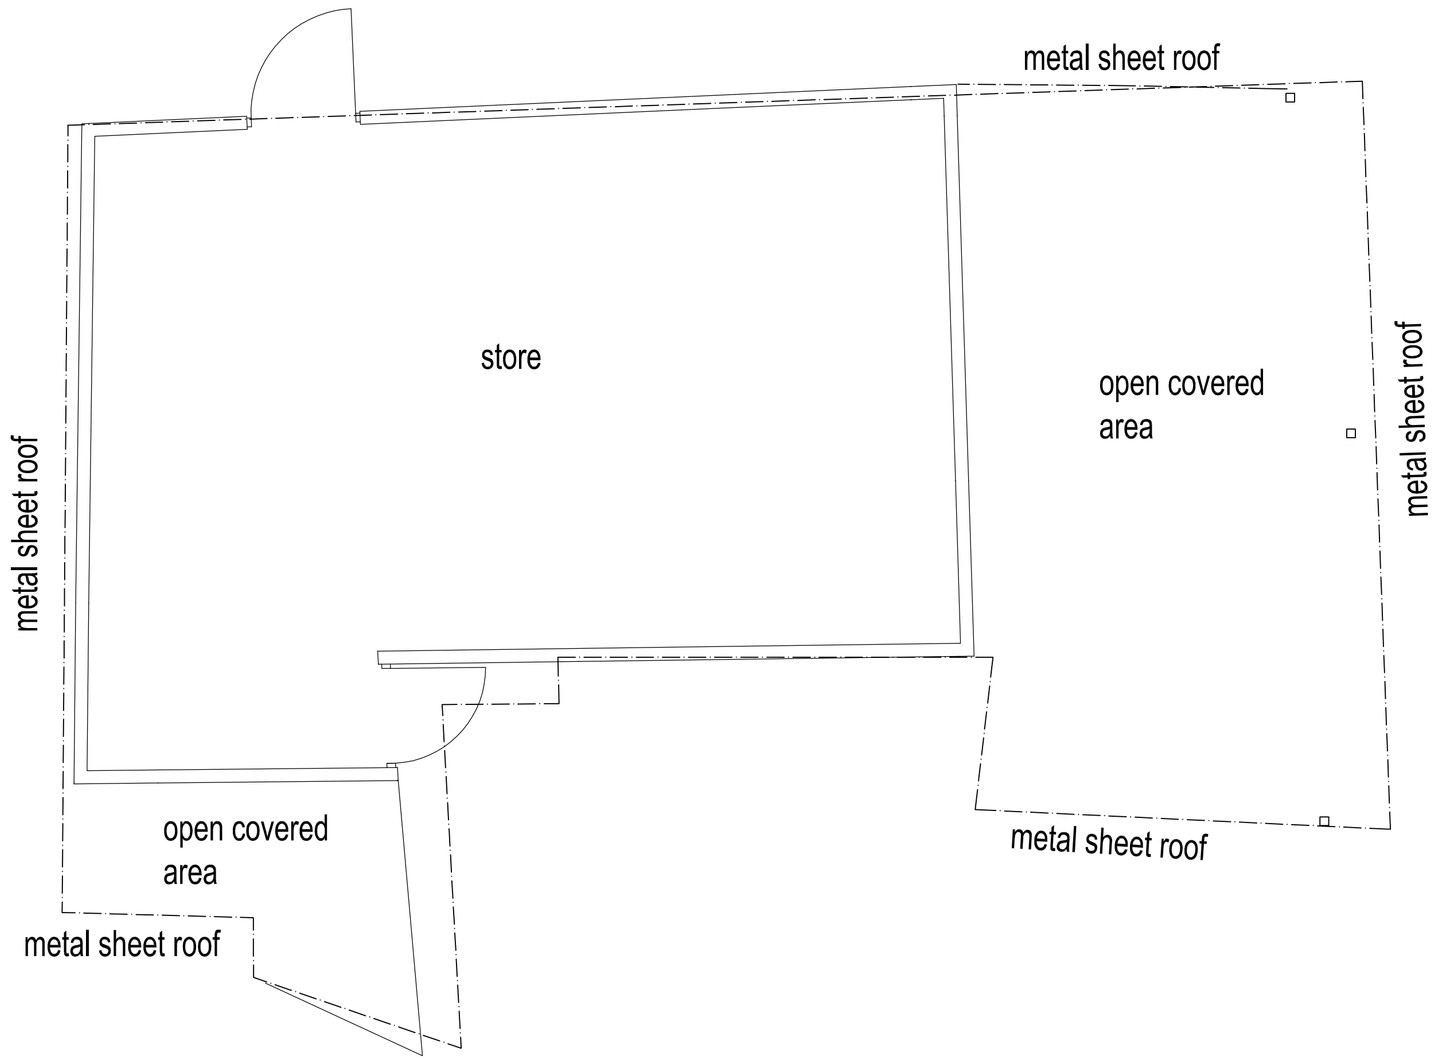

Existing Layout Plan

Proposed Residential Bungalow at Hurst Bank Farm, Hurst Road, Biddulph.
to Provide Relative / Family Accommodation
For Mr & Mrs B. Mycock Scale :-1:50 Date :- Dec 2018

Dwg No BM 001
Existing plans and elevations

Original Sheet A1