

Proposed North Elevation

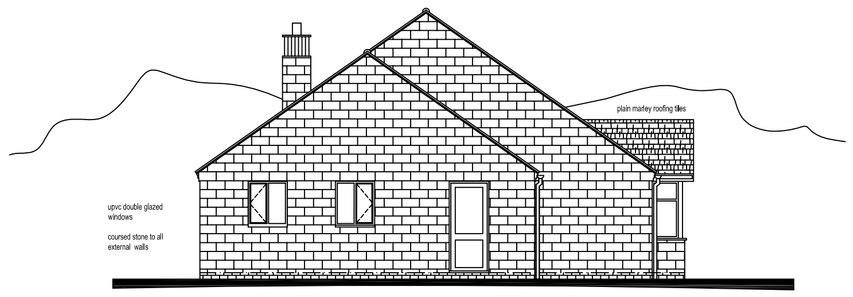

Proposed East Elevation

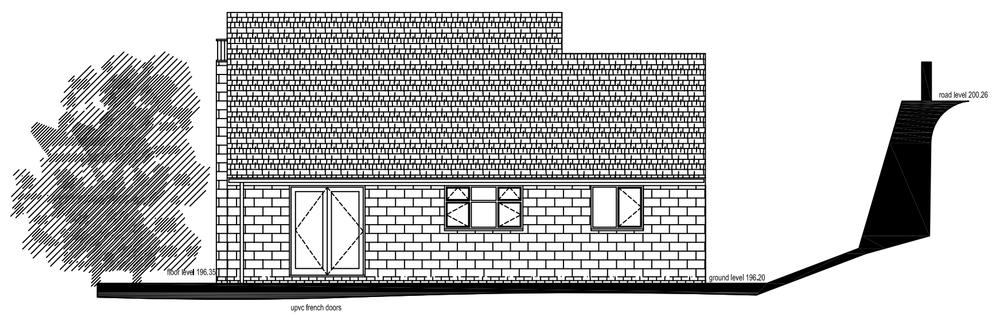

Proposed South Elevation

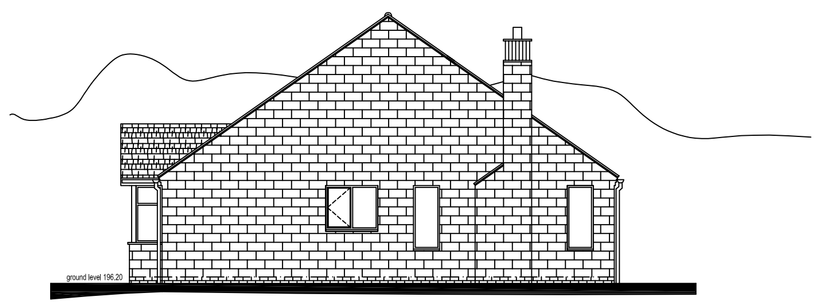

Proposed West Elevation

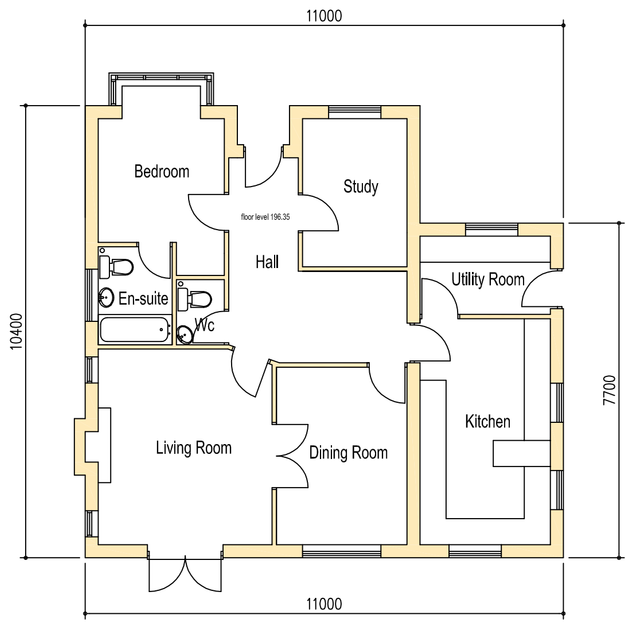

Proposed Layout Plan

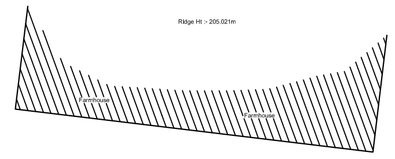

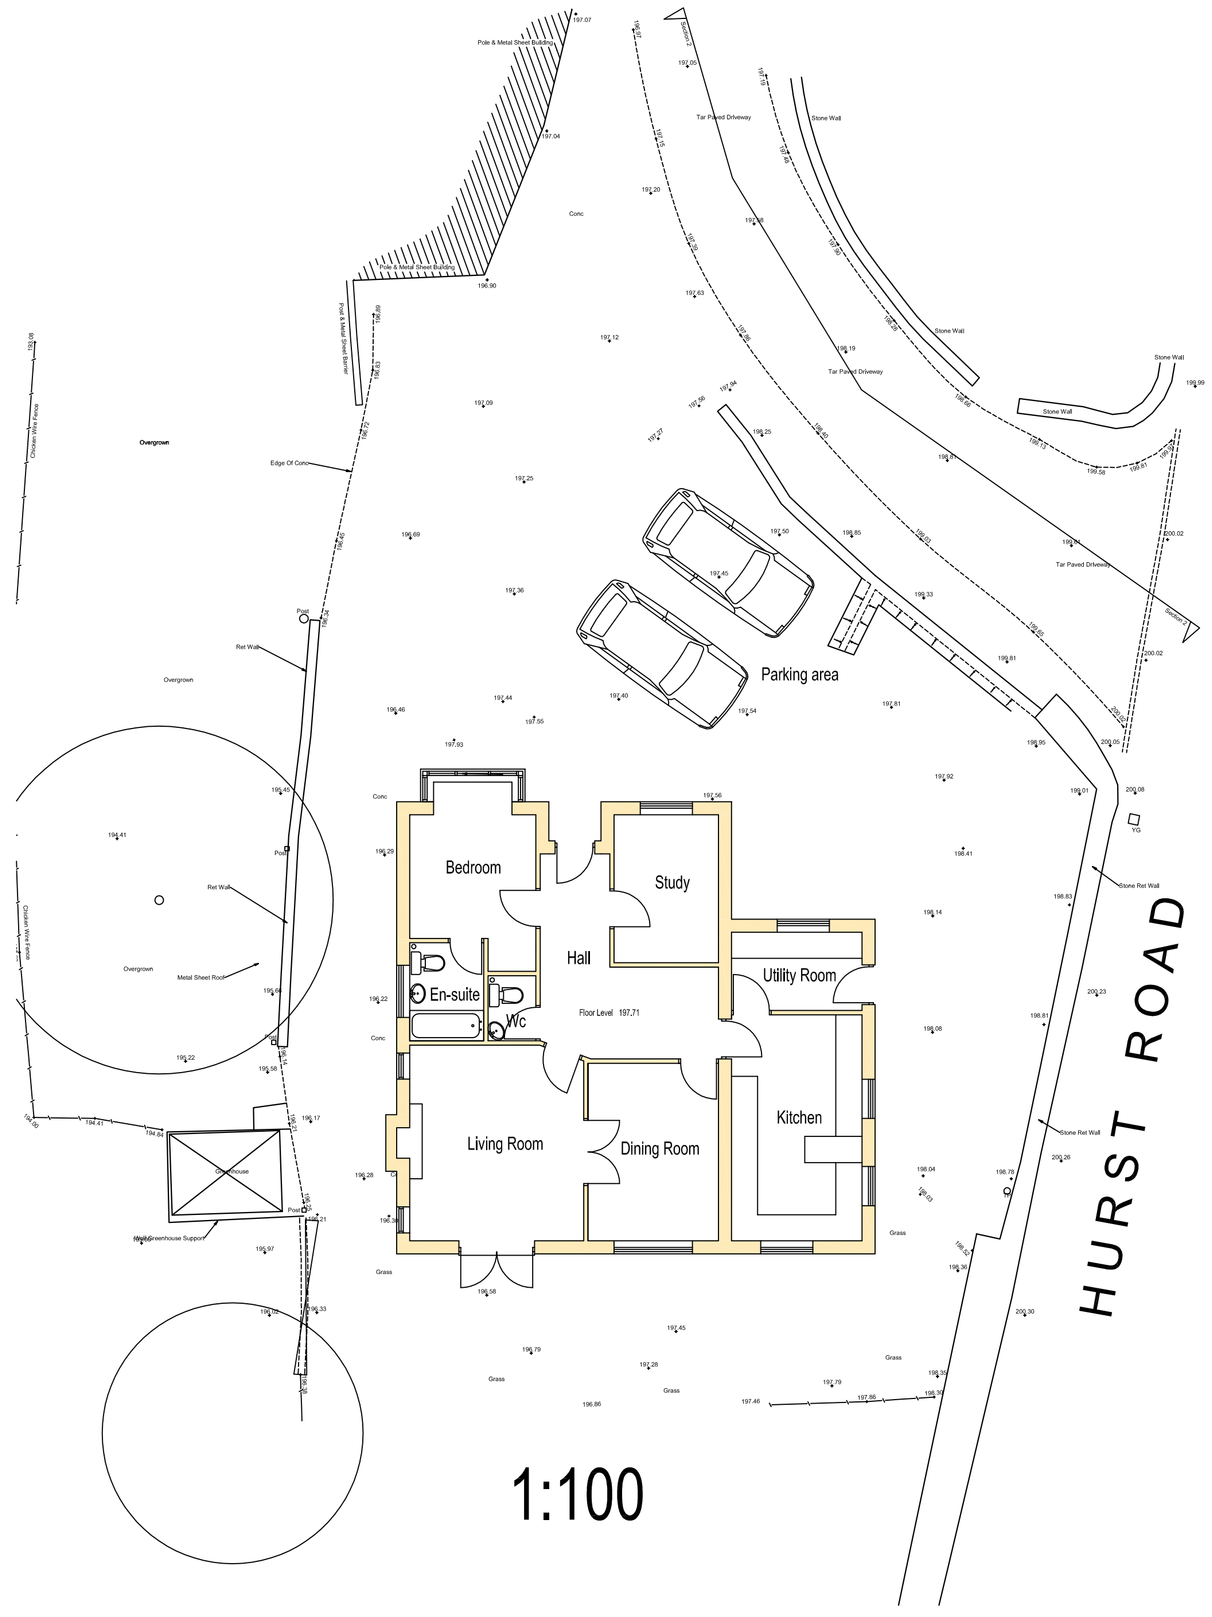

Proposed Residential Bungalow at Hurst Bank Farm, Hurst Road, Biddulph.
to Provide Relative / Family Accommodation
For Mr & Mrs B. Mycock Scale :-1:100 Date :- Dec 2018

Dwg No BM 004
Proposed plans elevations and site plan

Original Sheet A1