This drawing is the property of base Architecture & Design Ltd.
It shall not be copied or scanned, in part or whole, without prior consent of base Architecture and Design.

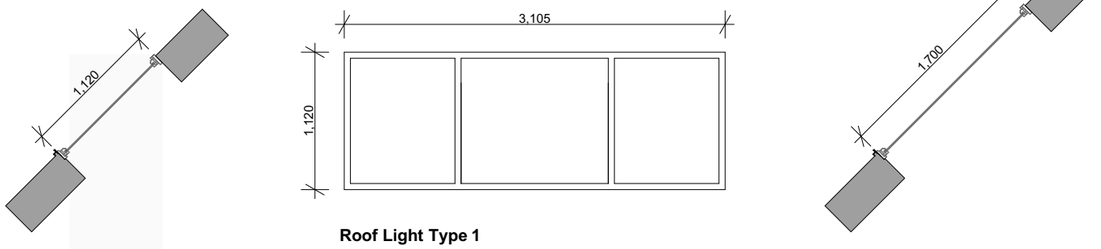

Roof Light Type 1

RL-01

Roof Light Type 2

RL-02

Roof Light Type 3

RL-05 RL-07
RL-06 RL-08

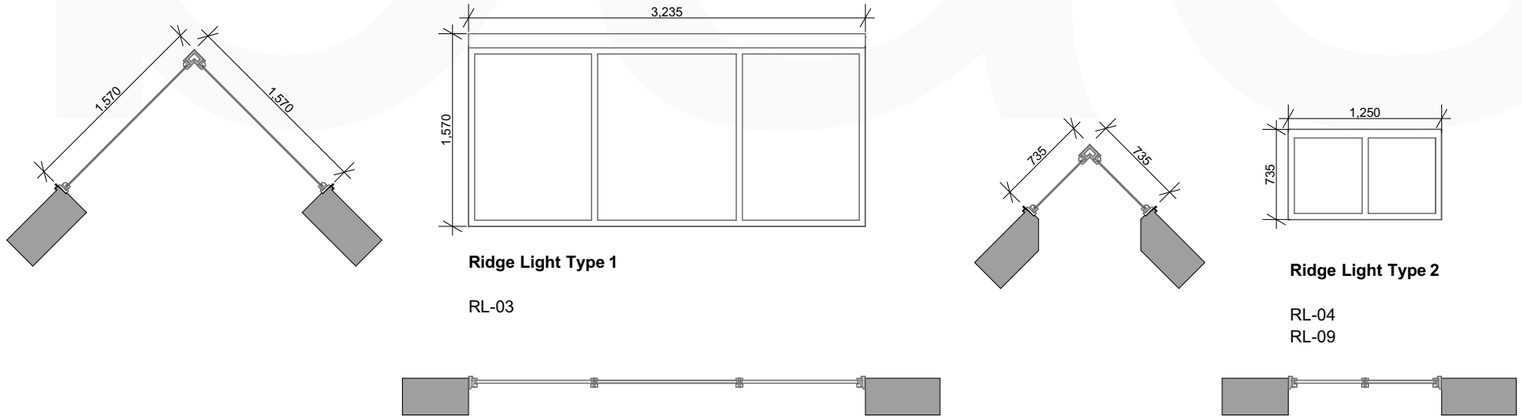

Ridge Light Type 1

RL-03

Ridge Light Type 2

RL-04
RL-09

ROOF LIGHT SCHEDULE

Roof lights to be double glazed and to have low profile painted grey aluminium frames

SCALE BAR 1:50

0 1 2 3 4 5 6 7 8 9 10

Rev No.	Date.	Rev.	By.	Chk.

DISCHARGE OF CONDITIONS

Scale.	Date.	Drawn by.	Chk.
1:50 @ A3	Oct'18	JH	BGE

base. ARCHITECTS

Project Title. HIGHFIELD

Client. MR & MRS PEGG

Drawing Title. ROOF LIGHT SCHEDULE

Project No.	Drawing No.	Revision.
BA1861	DOC-006	-

base Architecture & Design Limited : Unit 1 : NEXUS : Roushill : Shrewsbury : Shropshire : SY1 1PT : T: 01743 236400 : F: 01743 236405 E: office@basearchitecture.co.uk

base Architecture and Design is a registered Limited Company