ROB*ert L.* **FORD**
private architectural practitioner and rural development consultant
PARKSIDE PARK ROAD LEEK STAFFORDSHIRE ST13 8JT
roblford@btopenworld.com / 01538 398290 / 07969 68 68 86

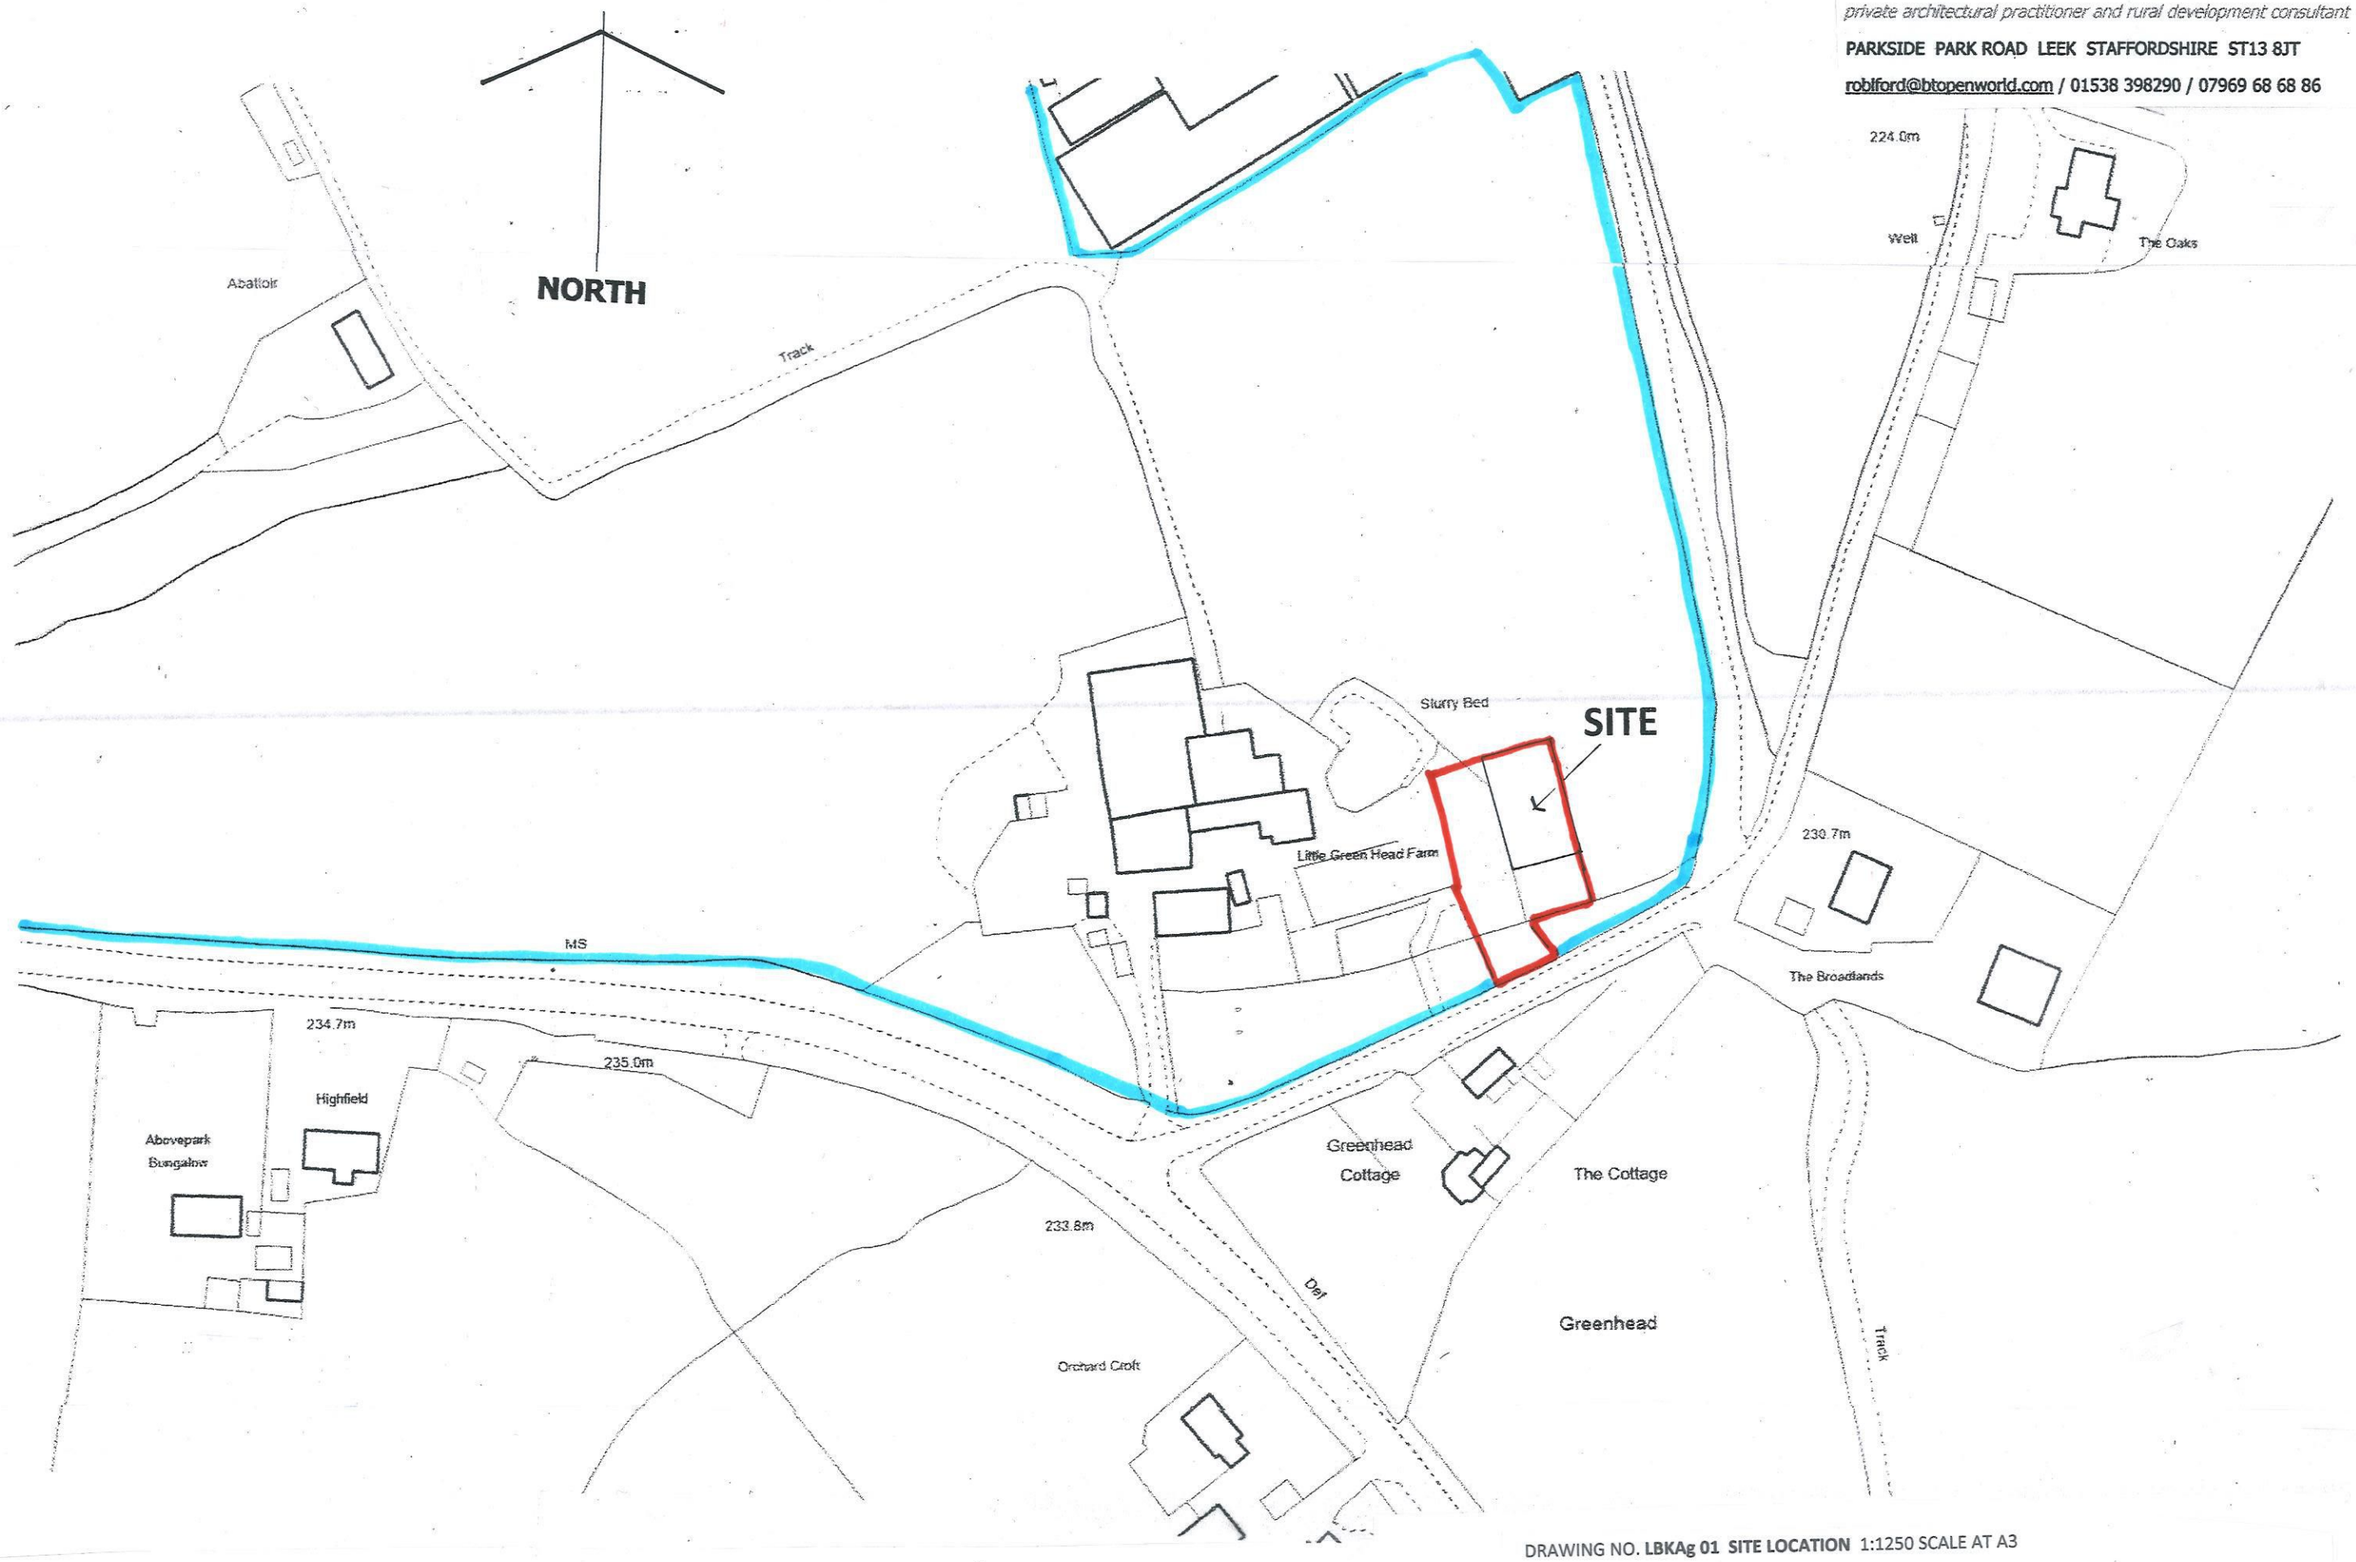

5 METRES X 10 X 10 METRES AT 1:1250 SCALE

DRAWING NO. **LBKAg 01 SITE LOCATION** 1:1250 SCALE AT A3

PROPOSED AGRICULTURAL BUILDING TO PROVIDE A COVER FOR FARM MACHINERY AND STRAW AT **LITTLE GREENHEAD FARM** BROAD OAK LANE KINGSLEY STAFFORDSHIRE ST10 2EJ

10 2018