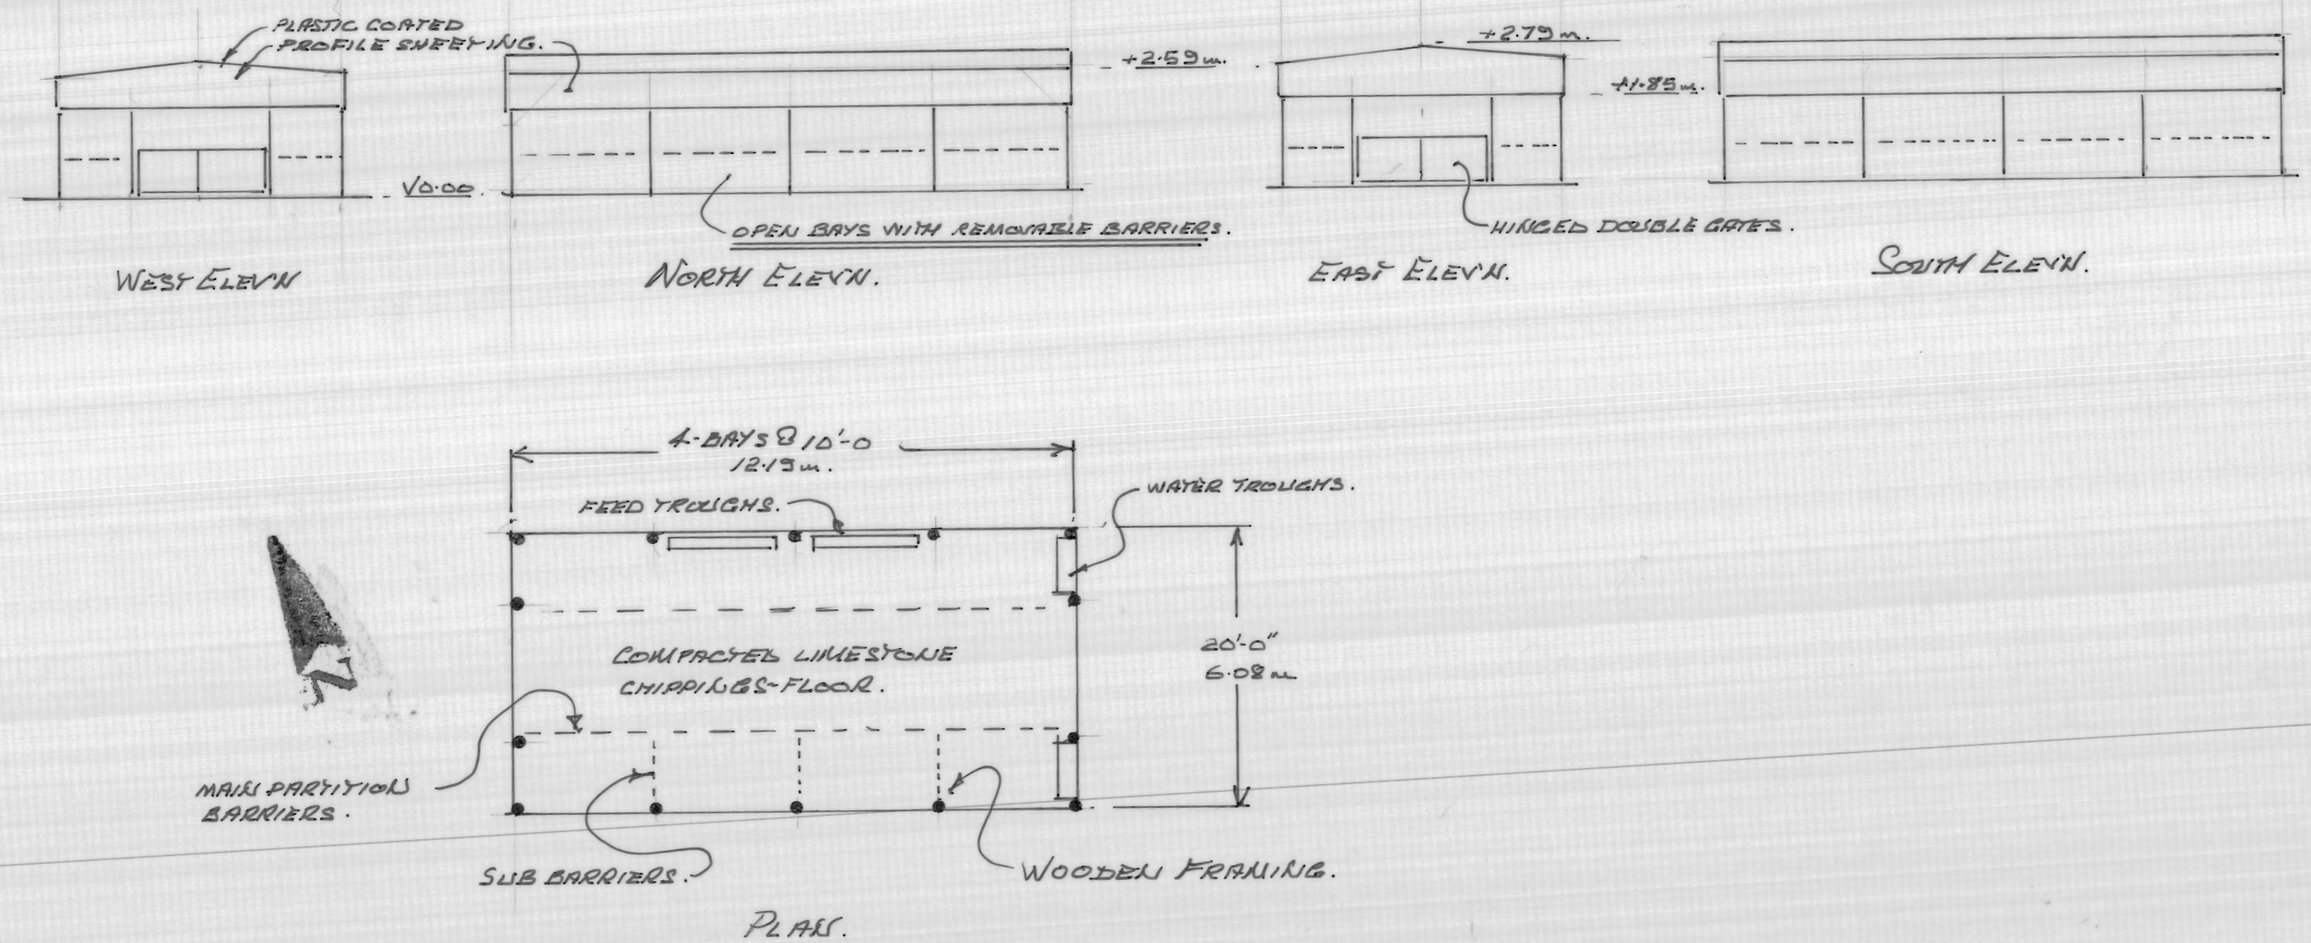

ORIGINAL SIZE :- A2.

0 1 2 3 4 5. 10 1:100.

SEE APPLICANTS LETTER DATED 28-07-2018.

Proposed	LAMBING SHED & SITING OF 2 CARAVANS. INC NEW H/WAY ACCESS.
At	UPPER MOOR END FM CAULDON STAFFS.
For	MR & MRS C. RHODES.
R.W. Mitchell ENG. TECH. MIE. AMBIT.	Date 3-7-2018.
	Scale 1:100.
	DRG. No. 0858 ITEM. No 1. A.

08/2018 /A ~ WOODEN FRAME & FLOOR ADDED.