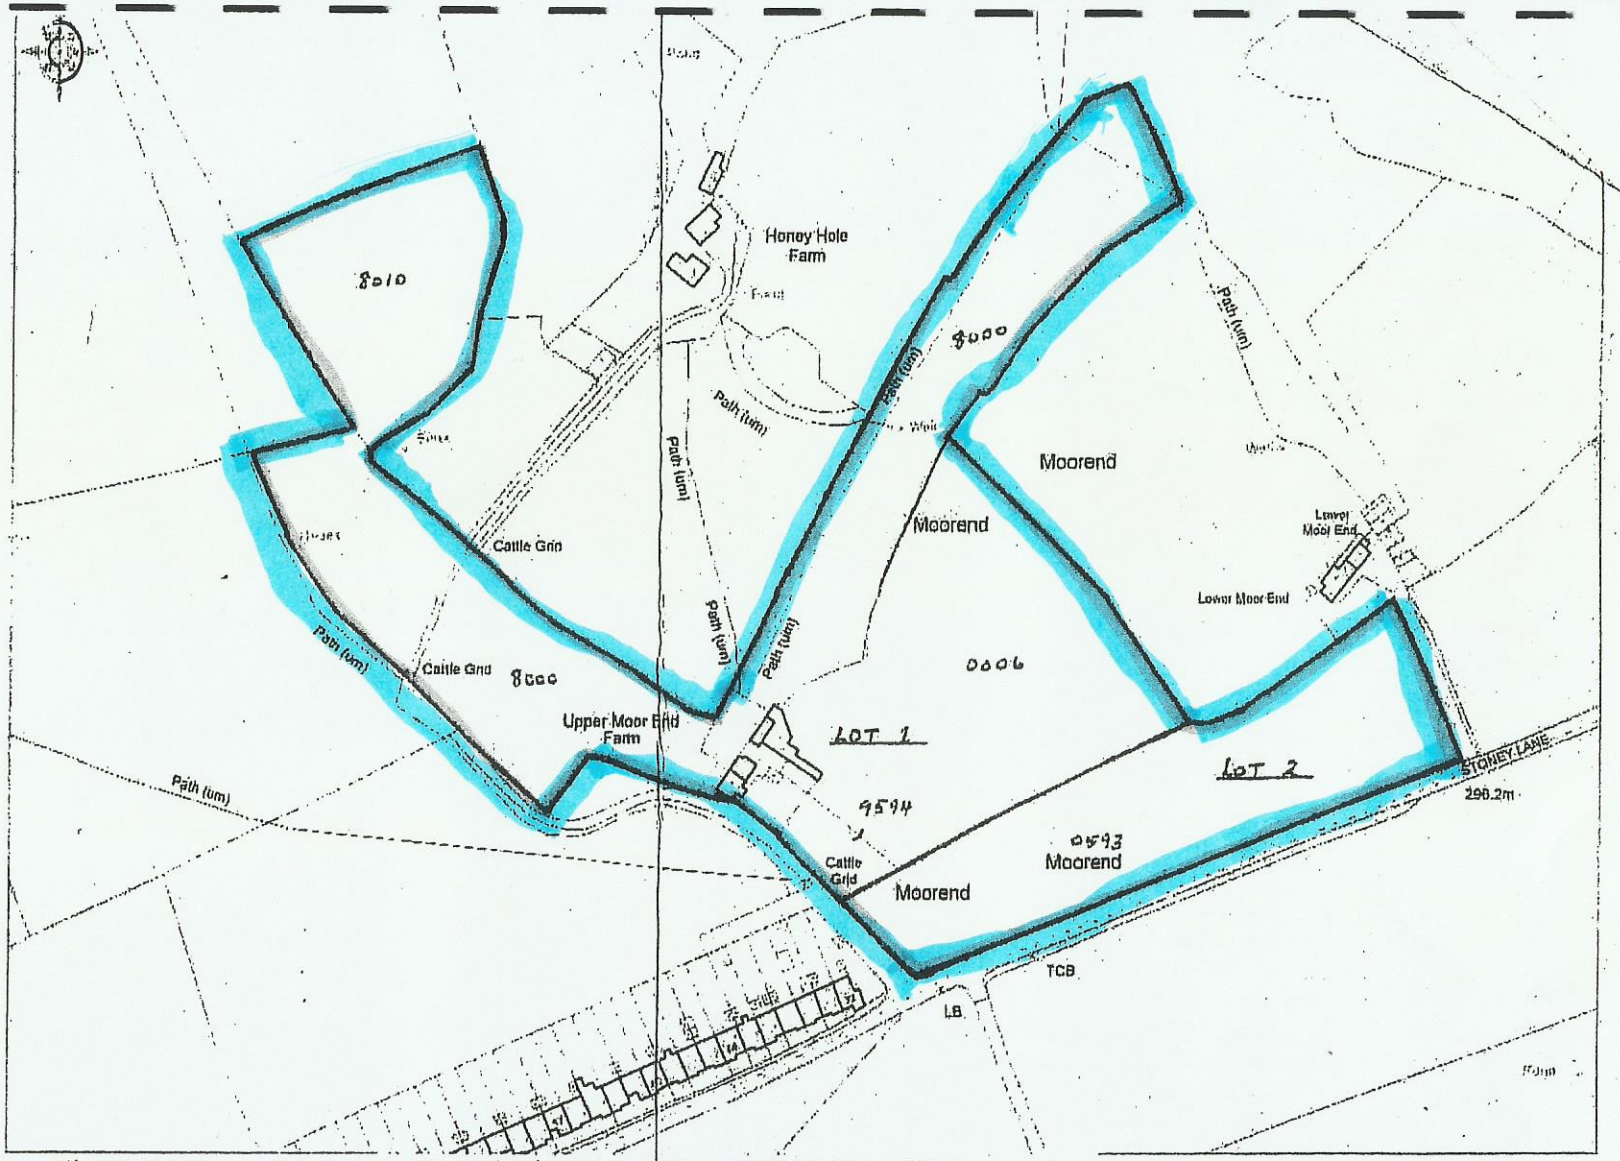


Ordnance Survey © Crown Copyright 2007 All rights reserved Licence number 100020449 Plotted Scale - 1:2500

For Identification purposes

UPPER MOOR END FM. 0858-L.

LOCATION PLAN.