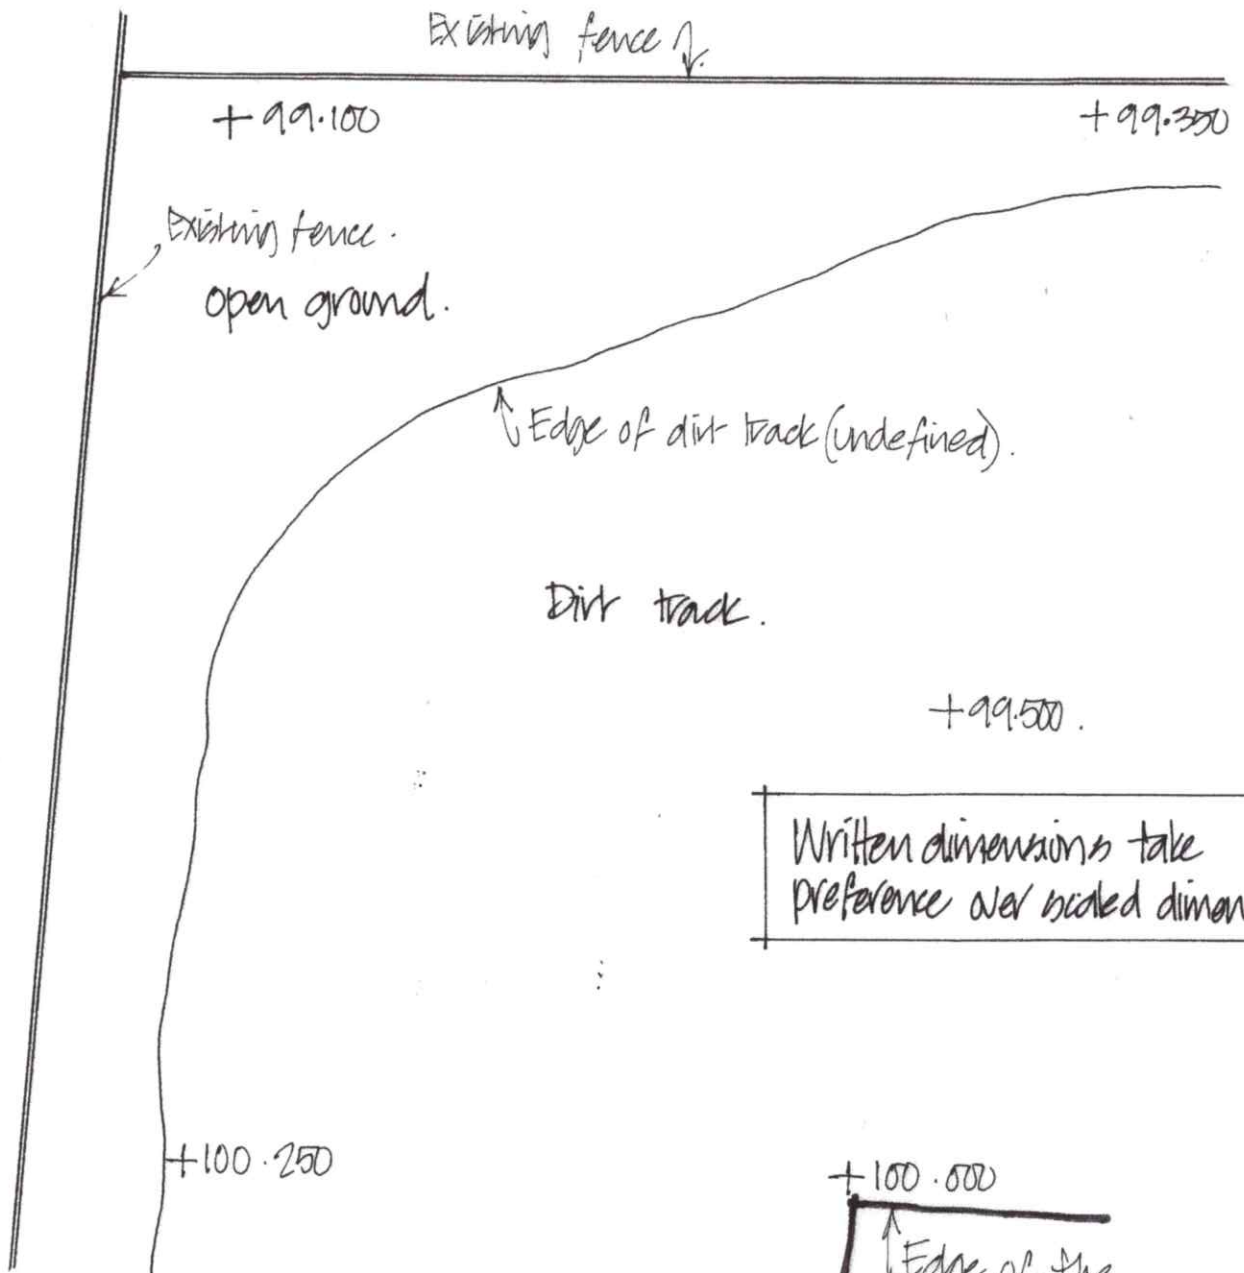

Written dimensions take preference over scaled dimensions.

EXISTING SITE PLAN AND LEVELS.

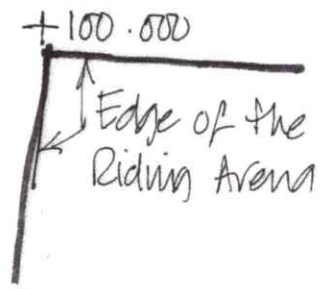

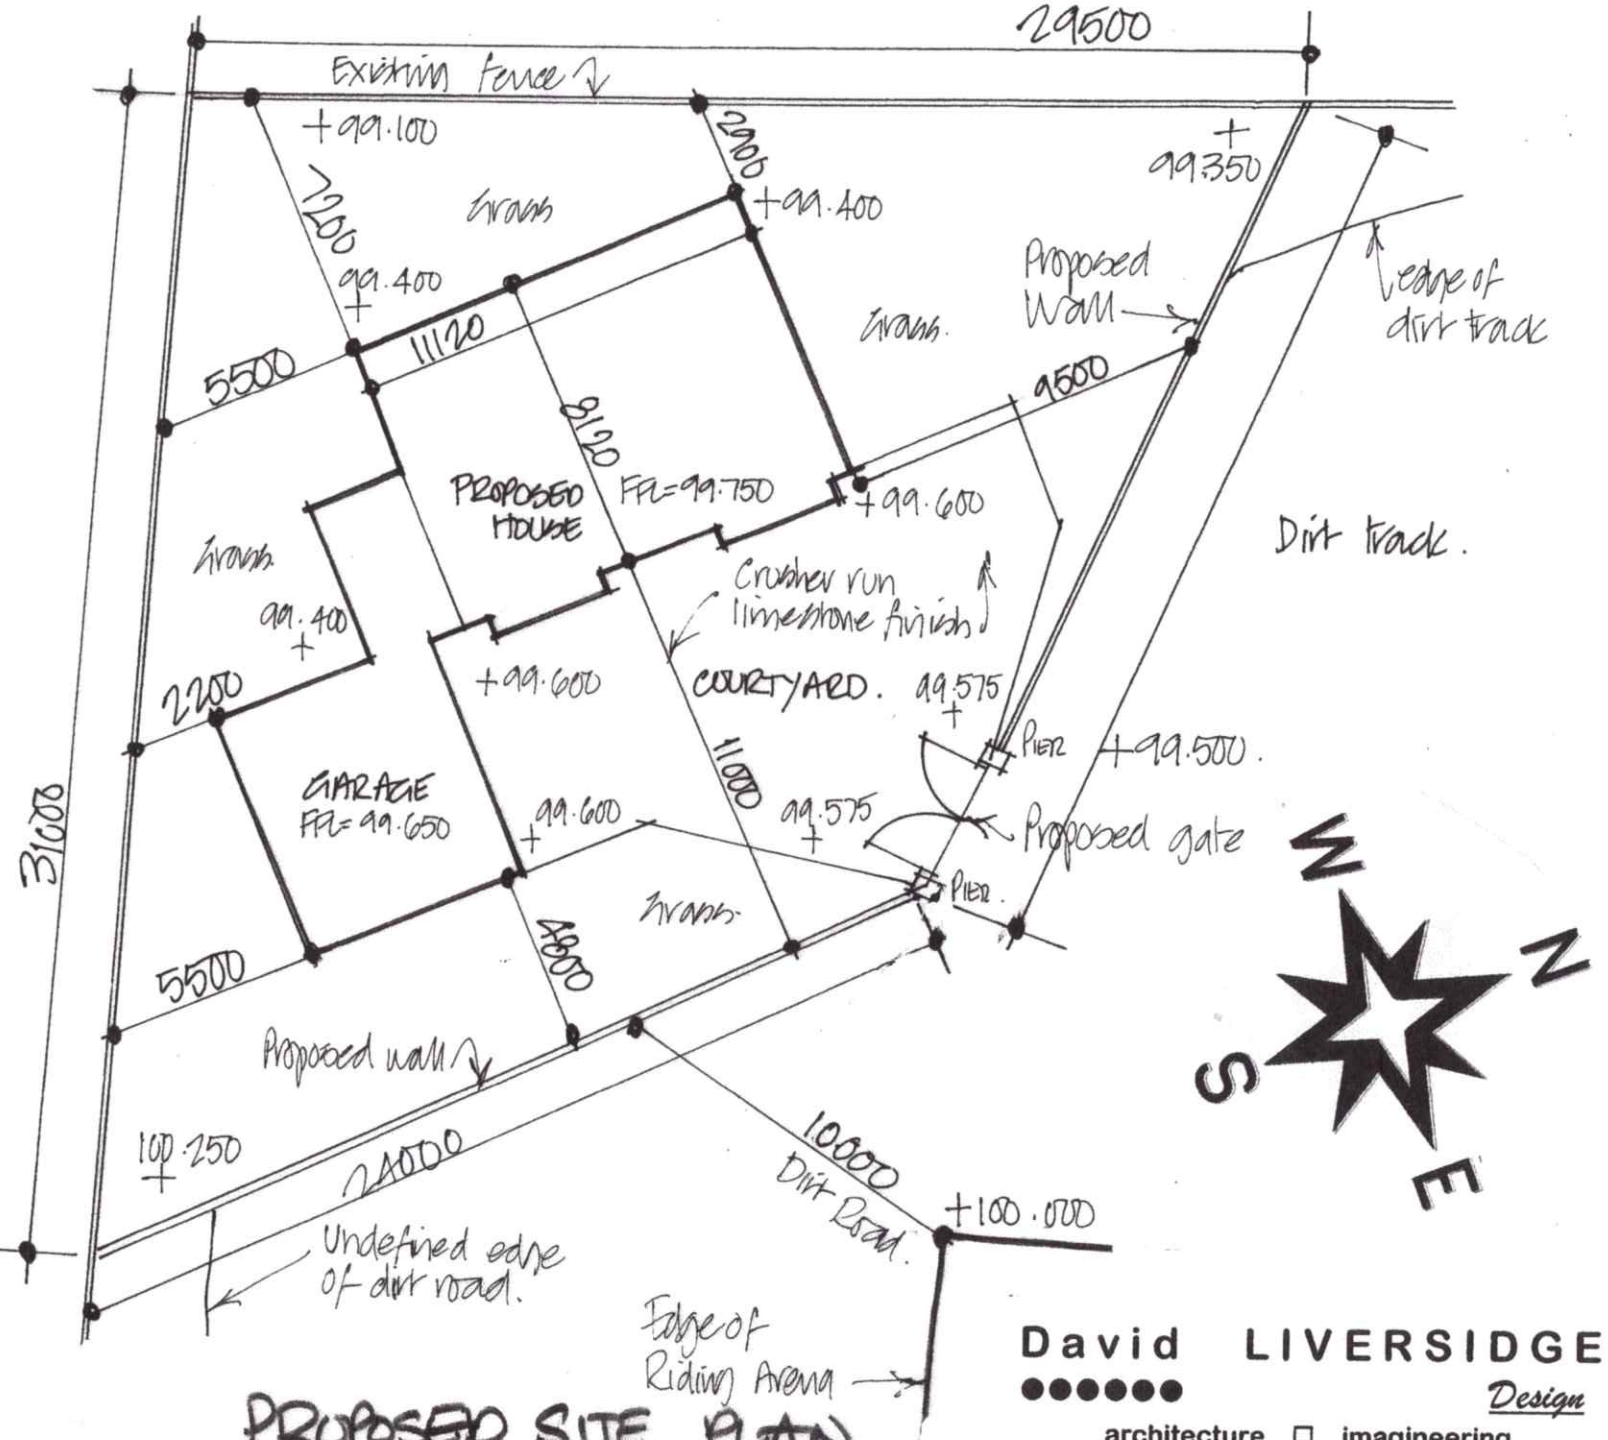

PROPOSED SITE PLAN AND LEVELS.

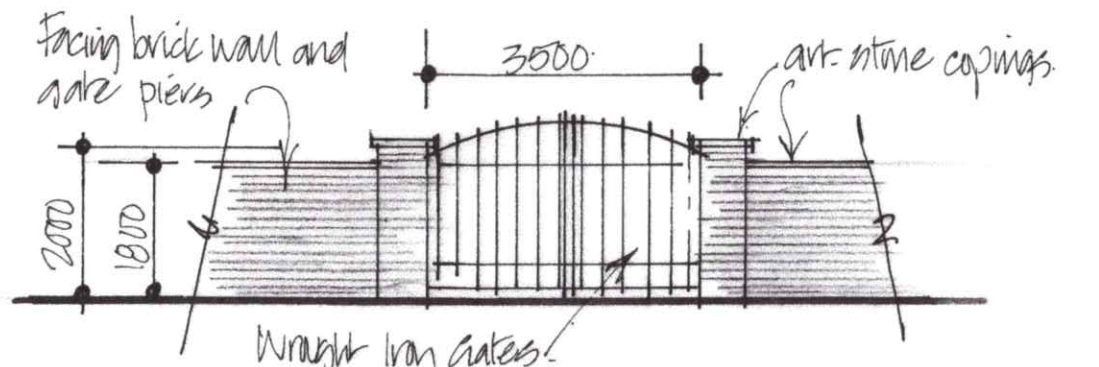

PROPOSED WALL AND GATES.

(1/100th scale).

0 2 4 6 8 10

SCALE 1:100

Planning Drawing Only

David LIVERSIDGE

Design

architecture □ imagineering
building engineers □ building surveyors

259 Rossendale Road, Burnley, Lancs. BB11 5BZ
also at Haywards Heath, West Sussex, RH16 4DZ

tel: **07977 463 496**

email: davidliversidge@msn.com

EXISTING and PROPOSED SITE PLANS

Proposed Residence
at Cheadle Equestrian Centre,
Cheadle, Staffordshire, ST10 1RB

scale: 1/200th @A3

drawing no: 19/10/8

date: Feb.. 2019