


**Site Plan** scale: 1/200th

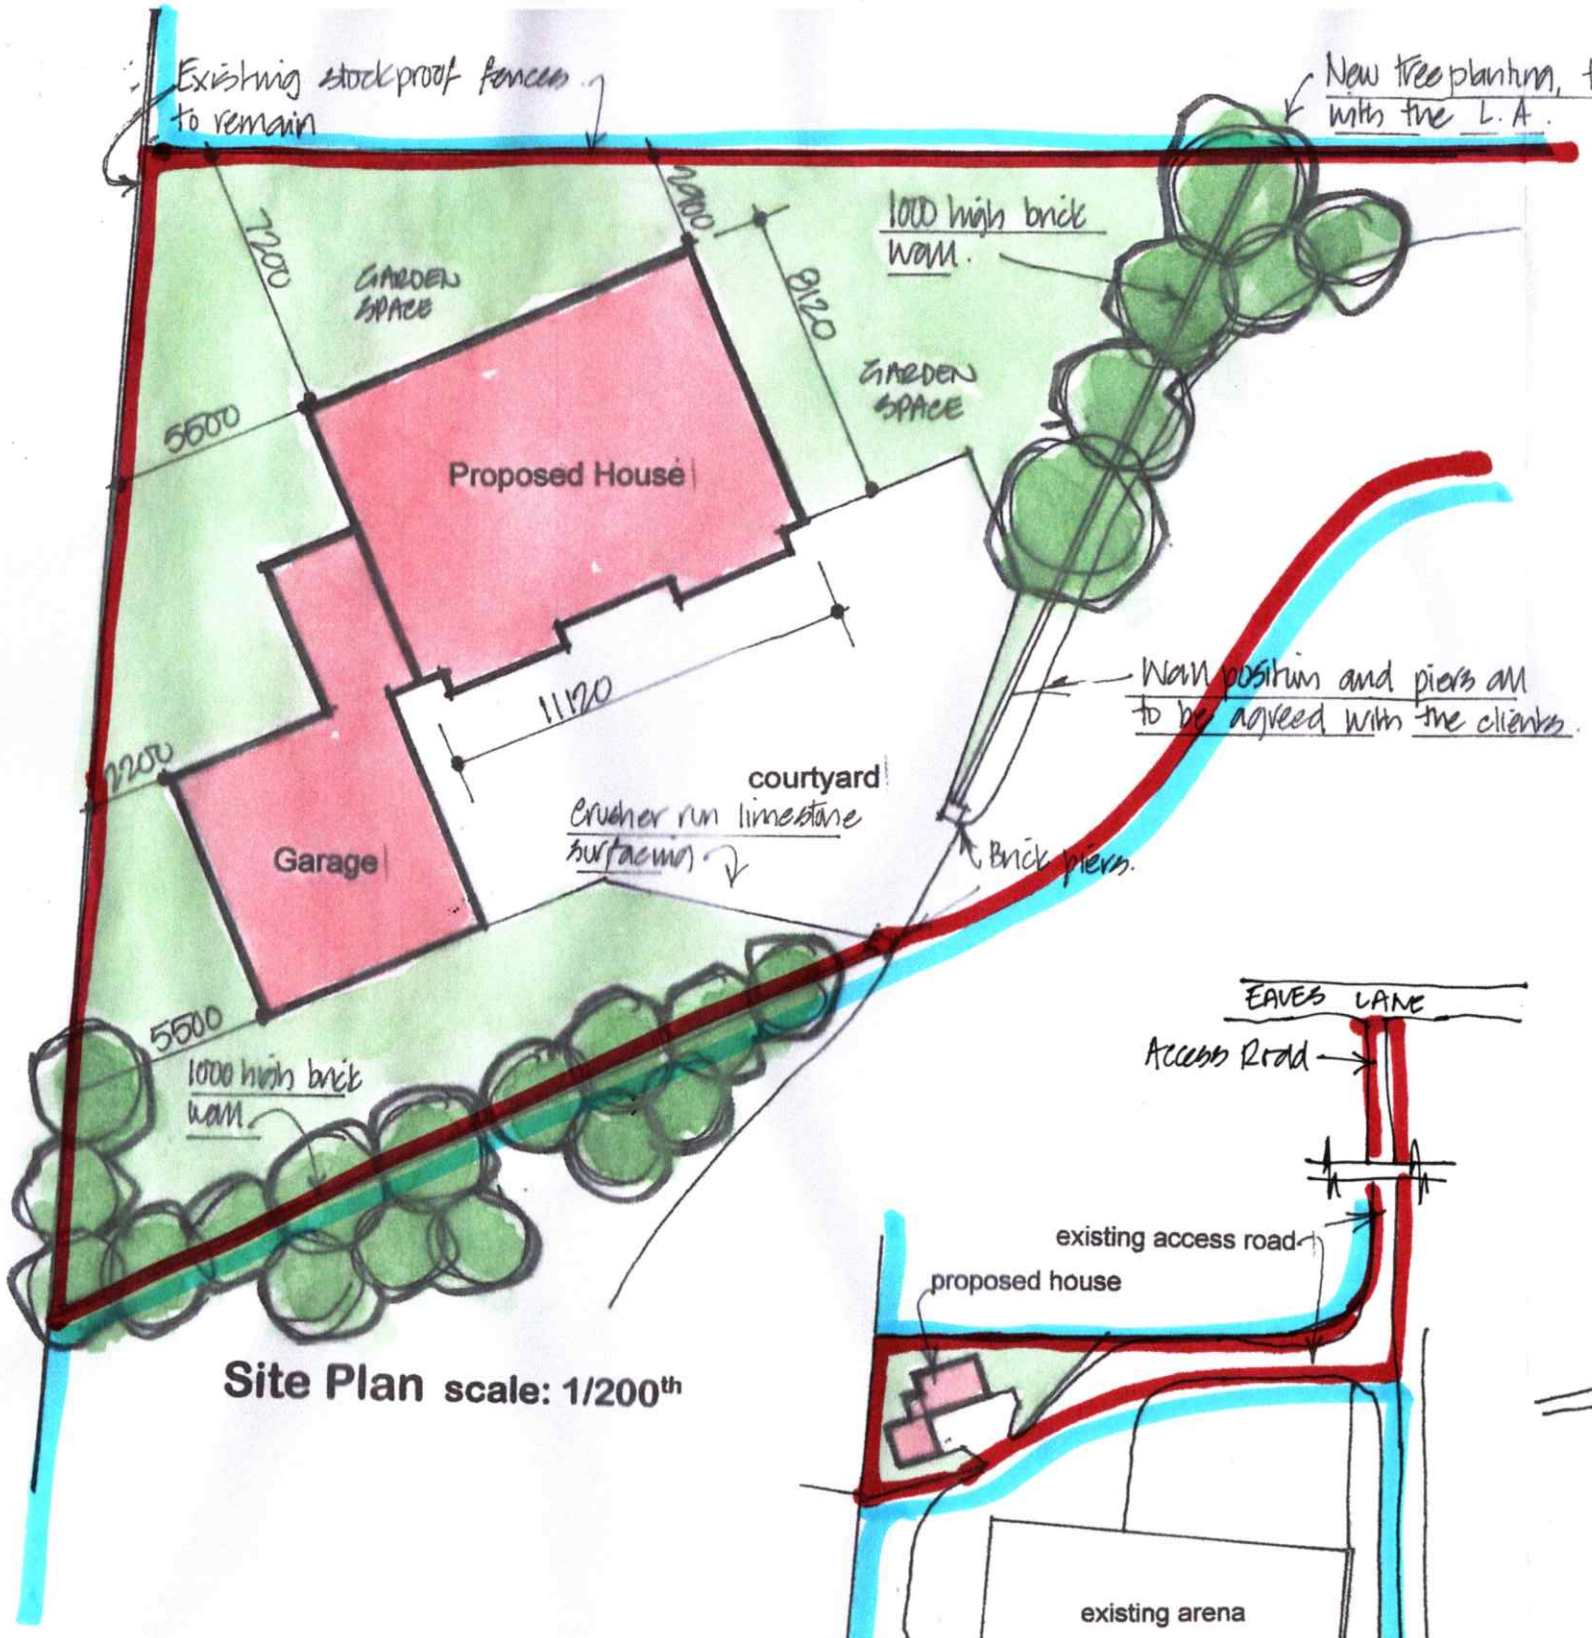


**Block Plan** scale: 1/1250th




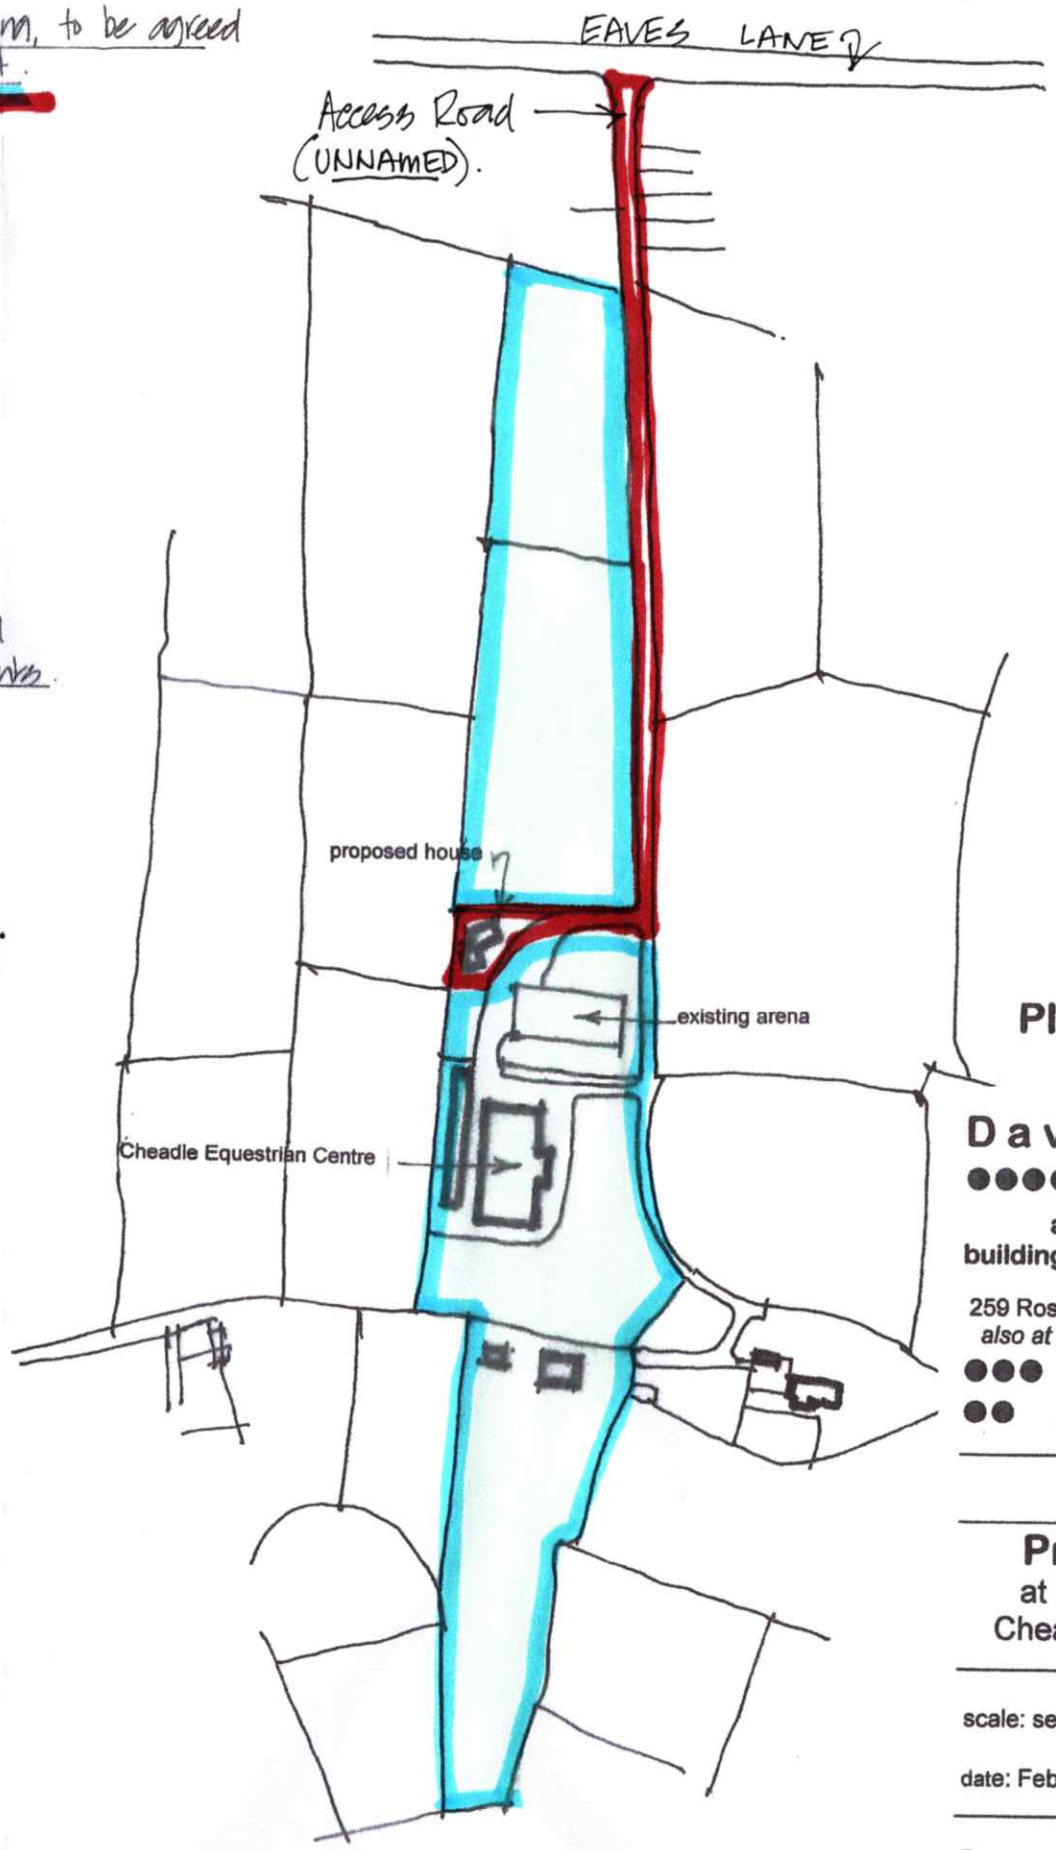


**Location Plan** scale: 1/2500th




**Planning Drawing Only**


**David LIVERSIDGE** *Design*

architecture ☐ imagineering
building engineers ☐ building surveyors

259 Rossendale Road, Burnley, Lancs. BB11 5BZ
*also at Haywards Heath, West Sussex, RH16 4DZ*
tel: **07977 463 496**
email: davidliversidge@msn.com

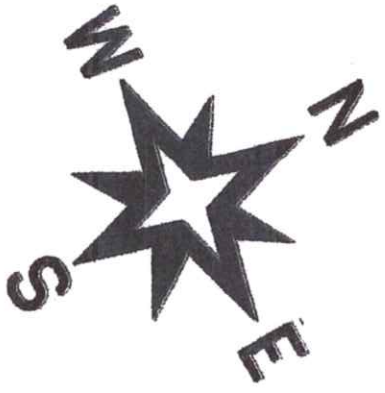
## SITE PLANS

## Proposed Residence

at Cheadle Equestrian Centre,
Cheadle, Staffordshire, ST10 1RB

scale: see plan @A3 drawing no:

date: Feb.. 2019 19/10/9


**Sussex Rural Planning Ltd.**
rural planning consultants
**Robert Schiller BA (Land Econ) FBIAC**

Aviation House, 1 – 7 Sussex Road,
Haywards Heath, West Sussex, RH16 4DZ
Tel: **07539 687 790**
email: rfbschiller@virginmedia.com