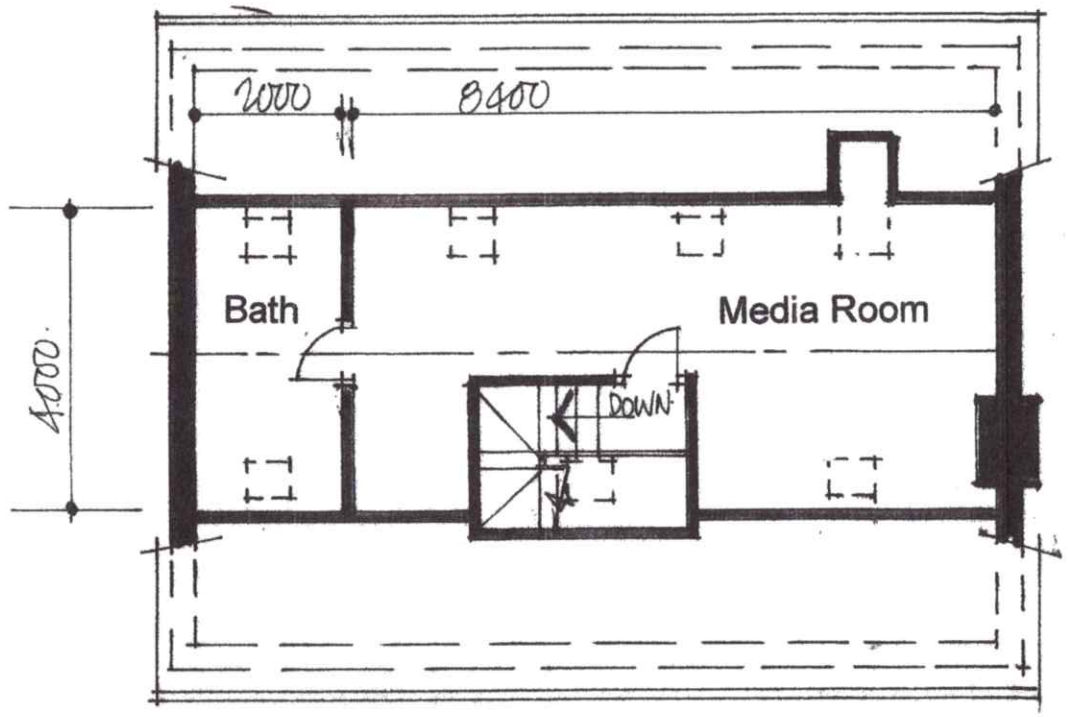

Roofspace Plan

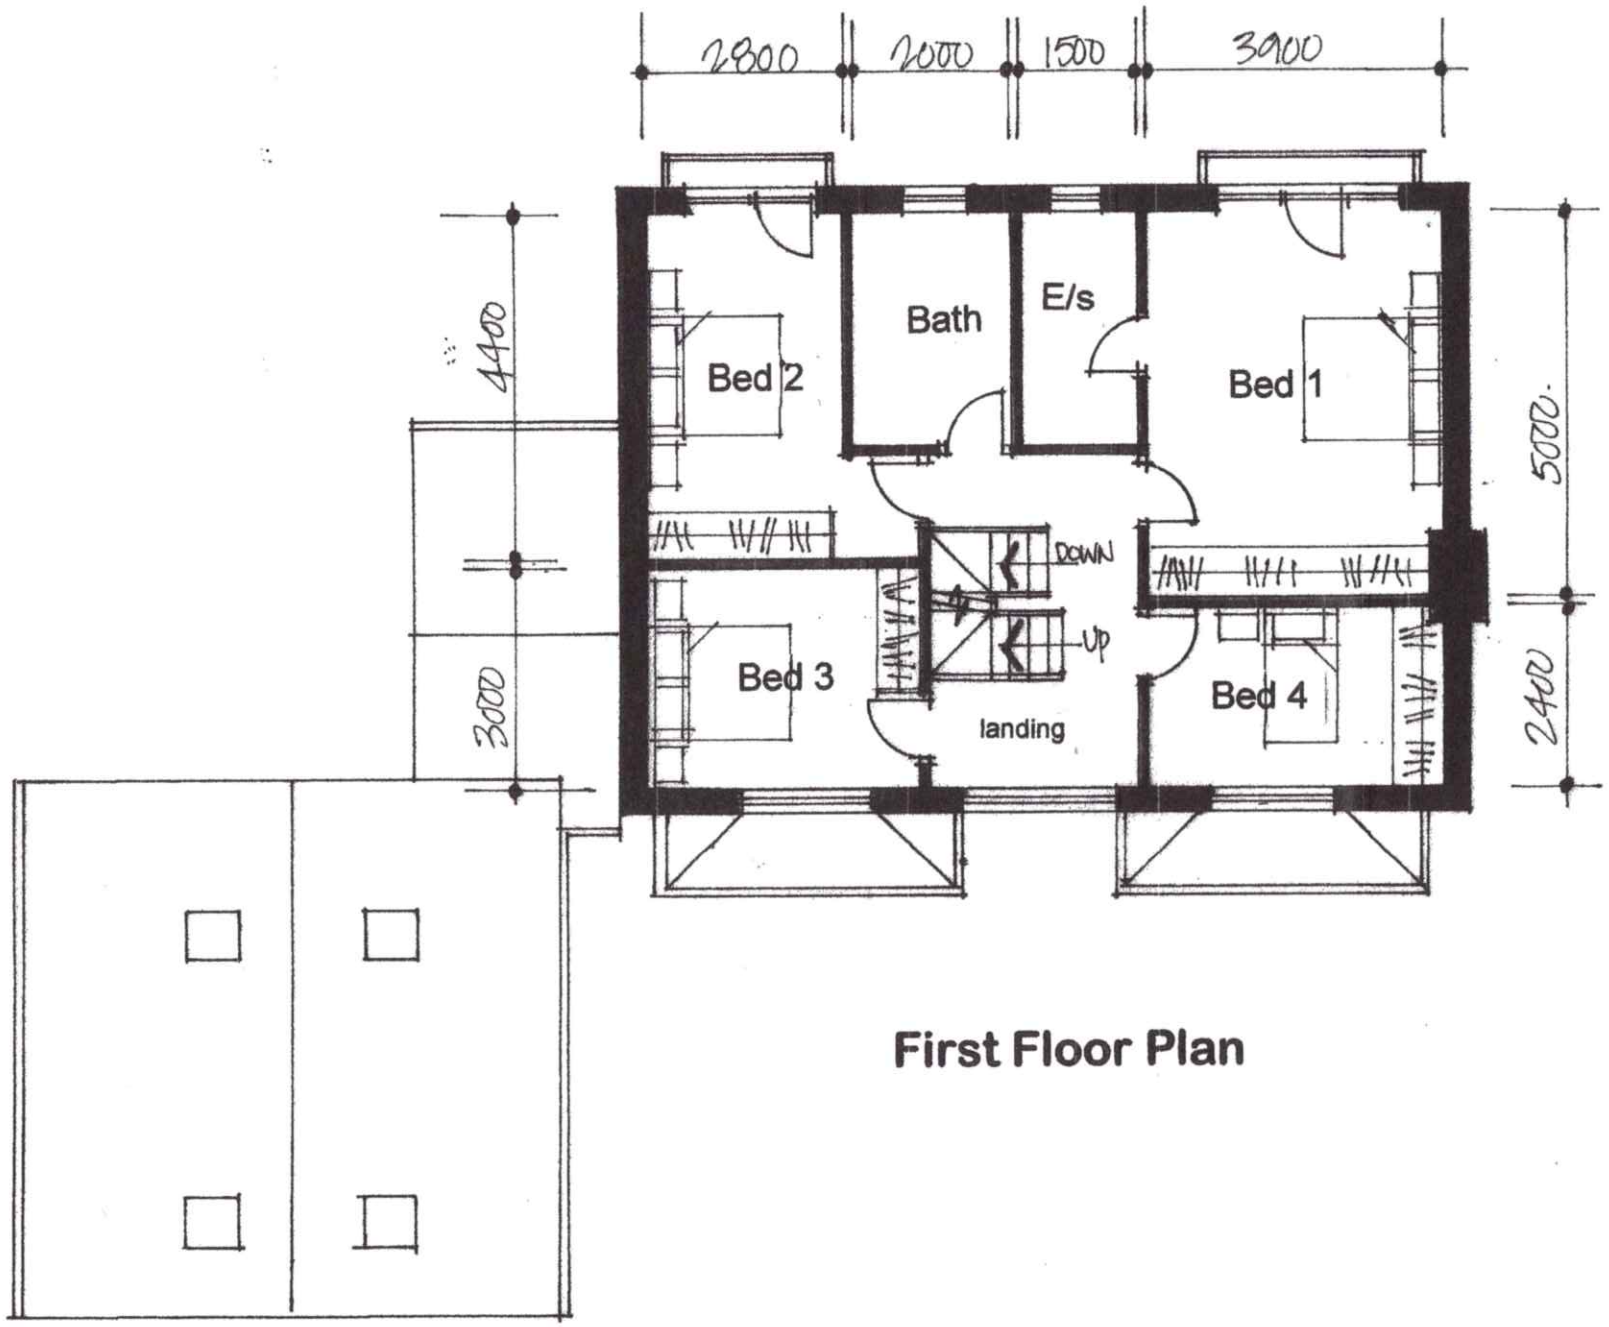

First Floor Plan

Planning Drawing Only

David LIVERSIDGE *Design*

architecture ☐ imagineering
building engineers ☐ building surveyors

259 Rossendale Road, Burnley, Lancs. BB11 5BZ
also at Haywards Heath, West Sussex, RH16 4DZ
tel: **07977 463 496**
email: davidliversidge@msn.com

UPPER FLOOR PLANS

Proposed Residence
at Cheadle Equestrian Centre,
Cheadle, Staffordshire, ST10 1RB

scale: 1/100th @A3 drawing no:

date: Feb.. 2019 19/10/5

Sussex Rural Planning Ltd.
rural planning consultants
Robert Schiller BA (Land Econ) FBIAC

Aviation House, 1 – 7 Sussex Road,
Haywards Heath, West Sussex, RH16 4DZ
Tel: **07539 687 790**
email: rfbschiller@virginmedia.com