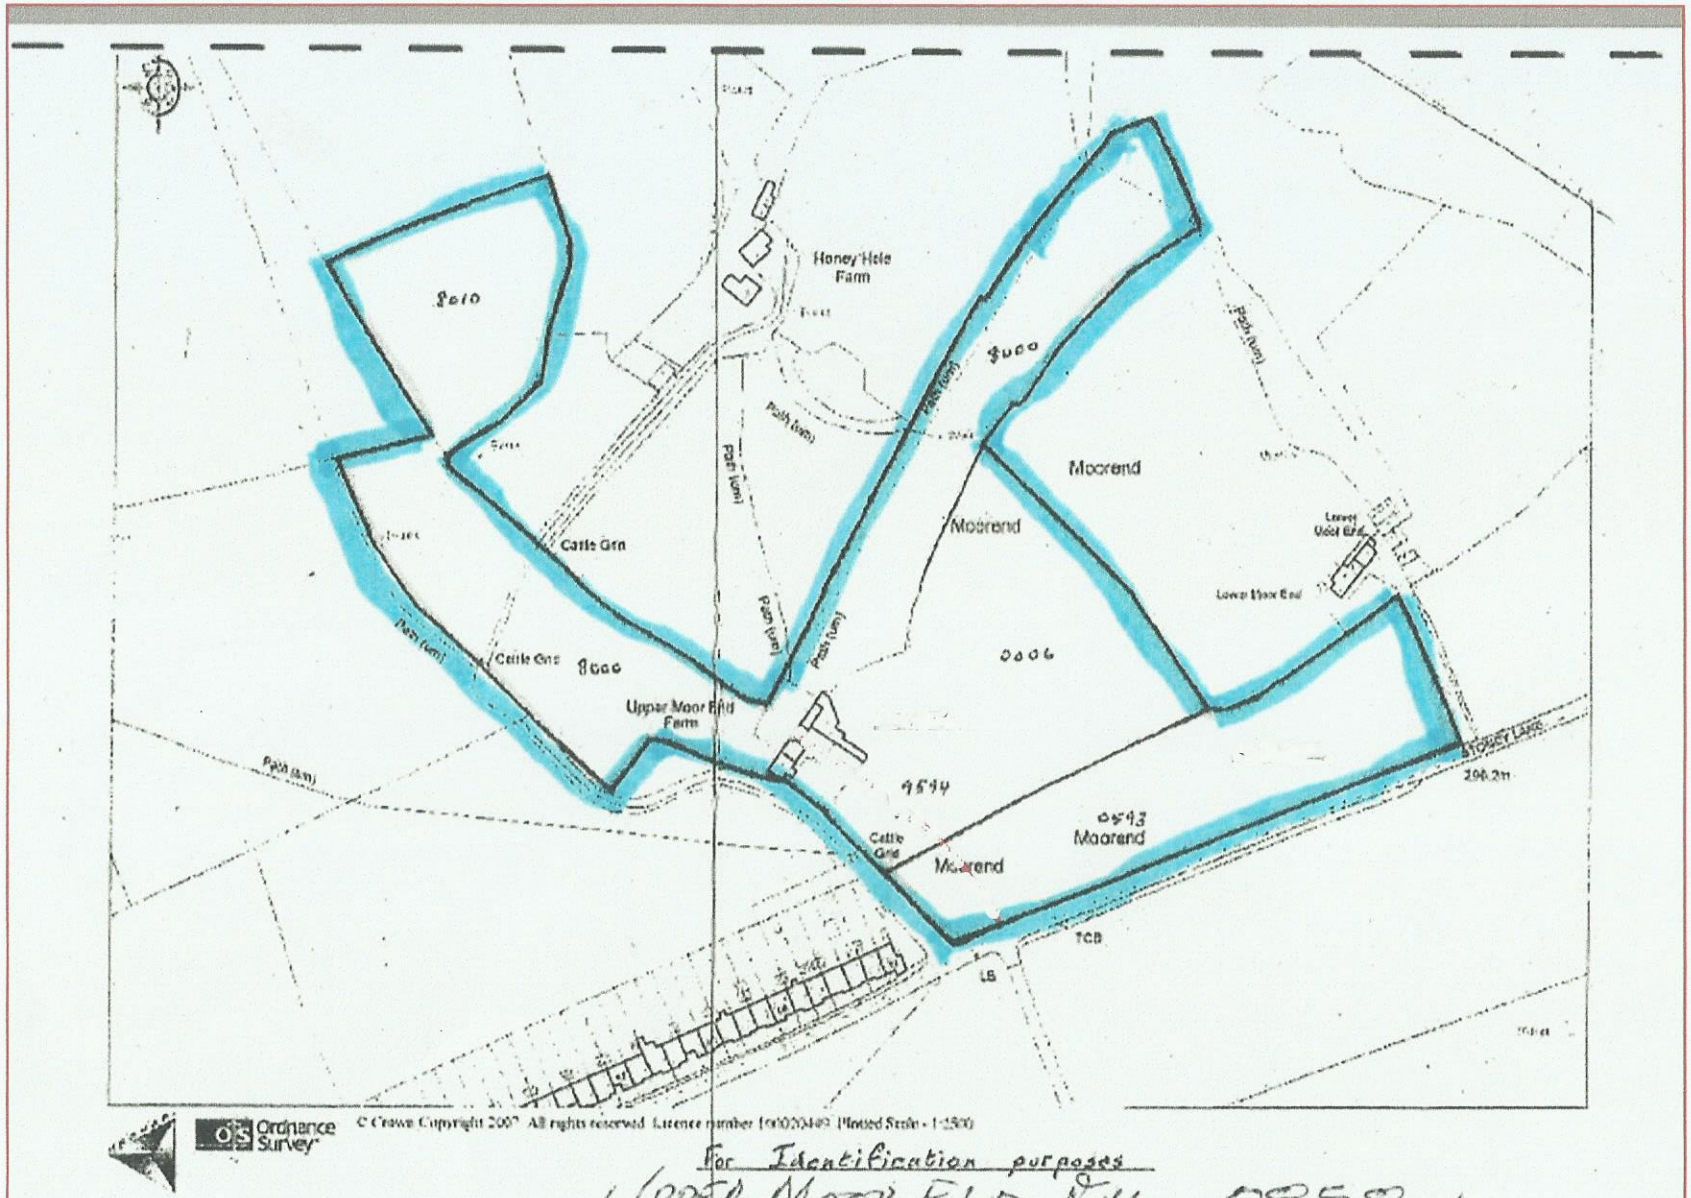

© Crown Copyright 2007. All rights reserved. Licence number [illegible] Plotted Scale - 1:2500

For Identification purposes

UPPER MOOR END FM. 0858-L.

LOCATION PLAN. 26-02-19.