ROB*ert* L **FORD**

private architectural practitioner and rural development consultant

PARKSIDE PARK ROAD LEEK STAFFORDSHIRE ST13 8JT

roblford@btopenworld.com / 01538 398290 / 07969 68 68 86

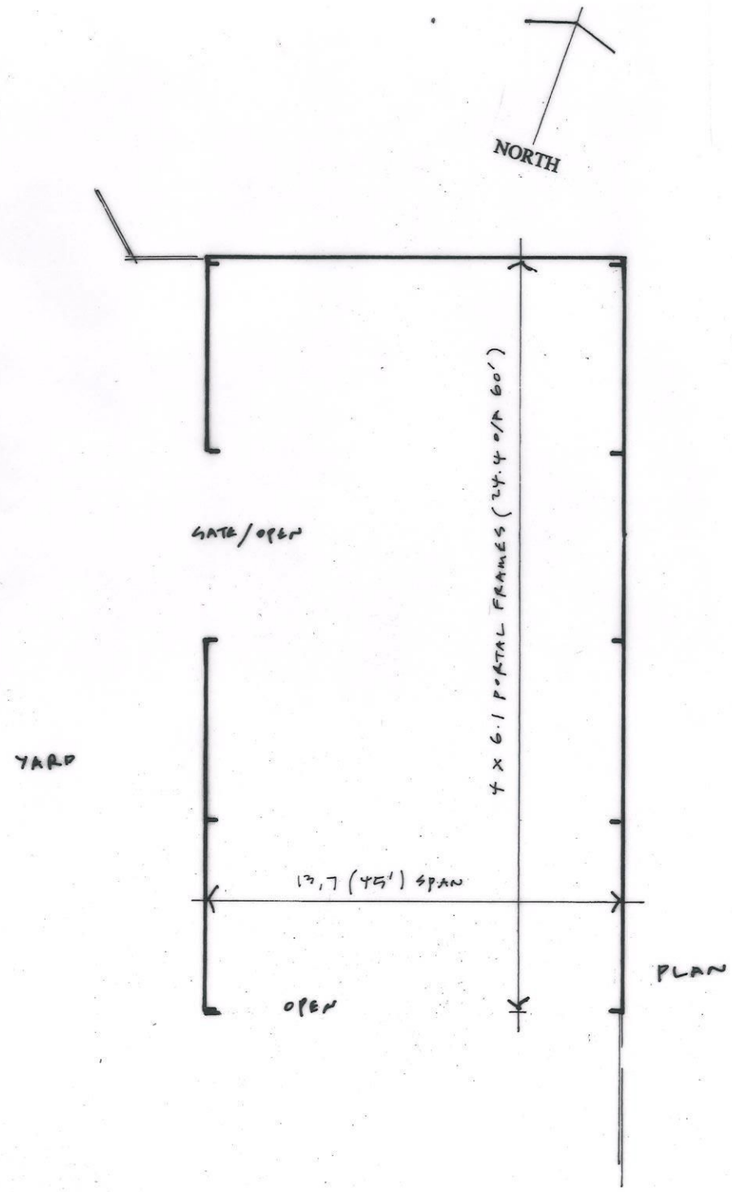

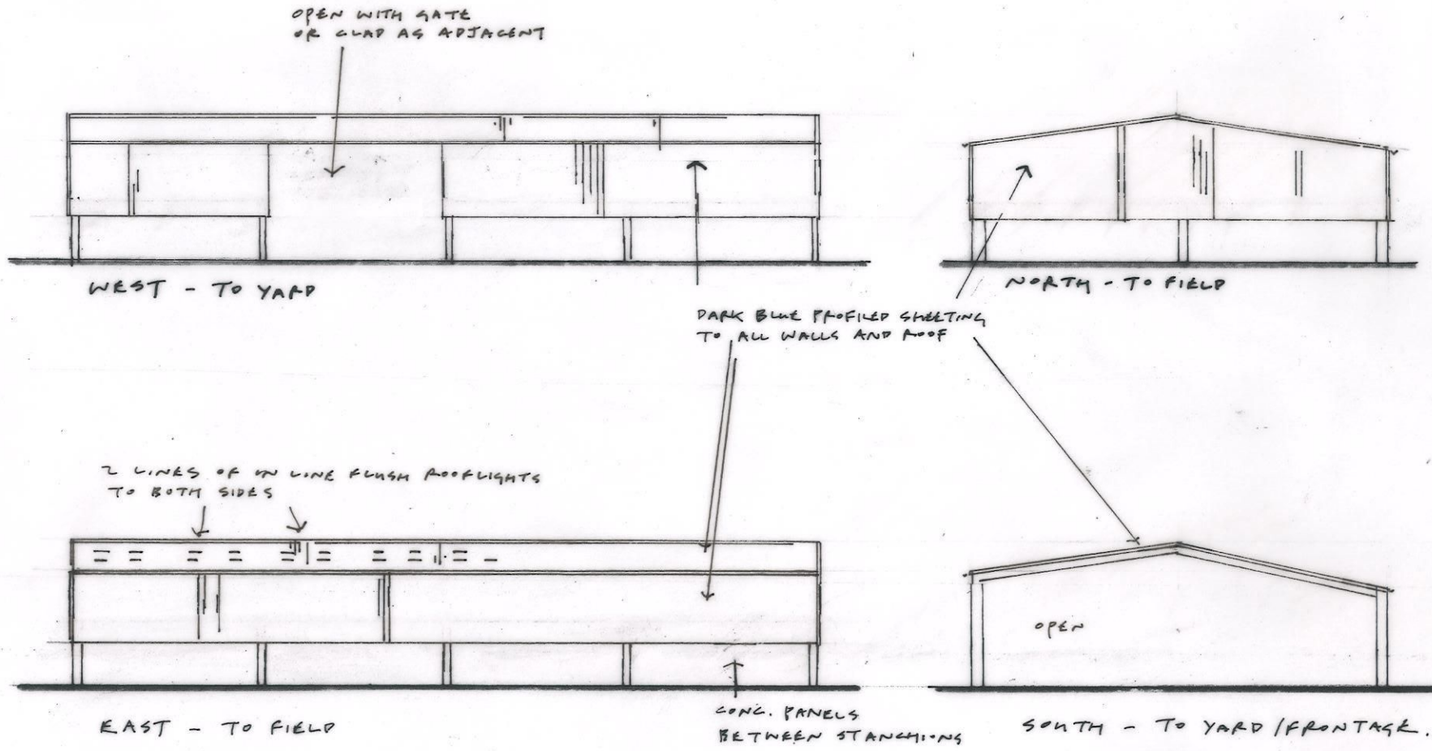

1 METRE X 10 METRES AT 1:200 SCALE

DRAWING NO. **LBKAg 03v2 PLAN / ELEVATIONS** 1:200 SCALE AT A3

PROPOSED AGRICULTURAL BUILDING TO PROVIDE A COVER FOR FARM MACHINERY AND STRAW AT **LITTLE GREENHEAD FARM** BROAD OAK LANE KINGSLEY STAFFORDSHIRE ST10 2EJ

10 2018