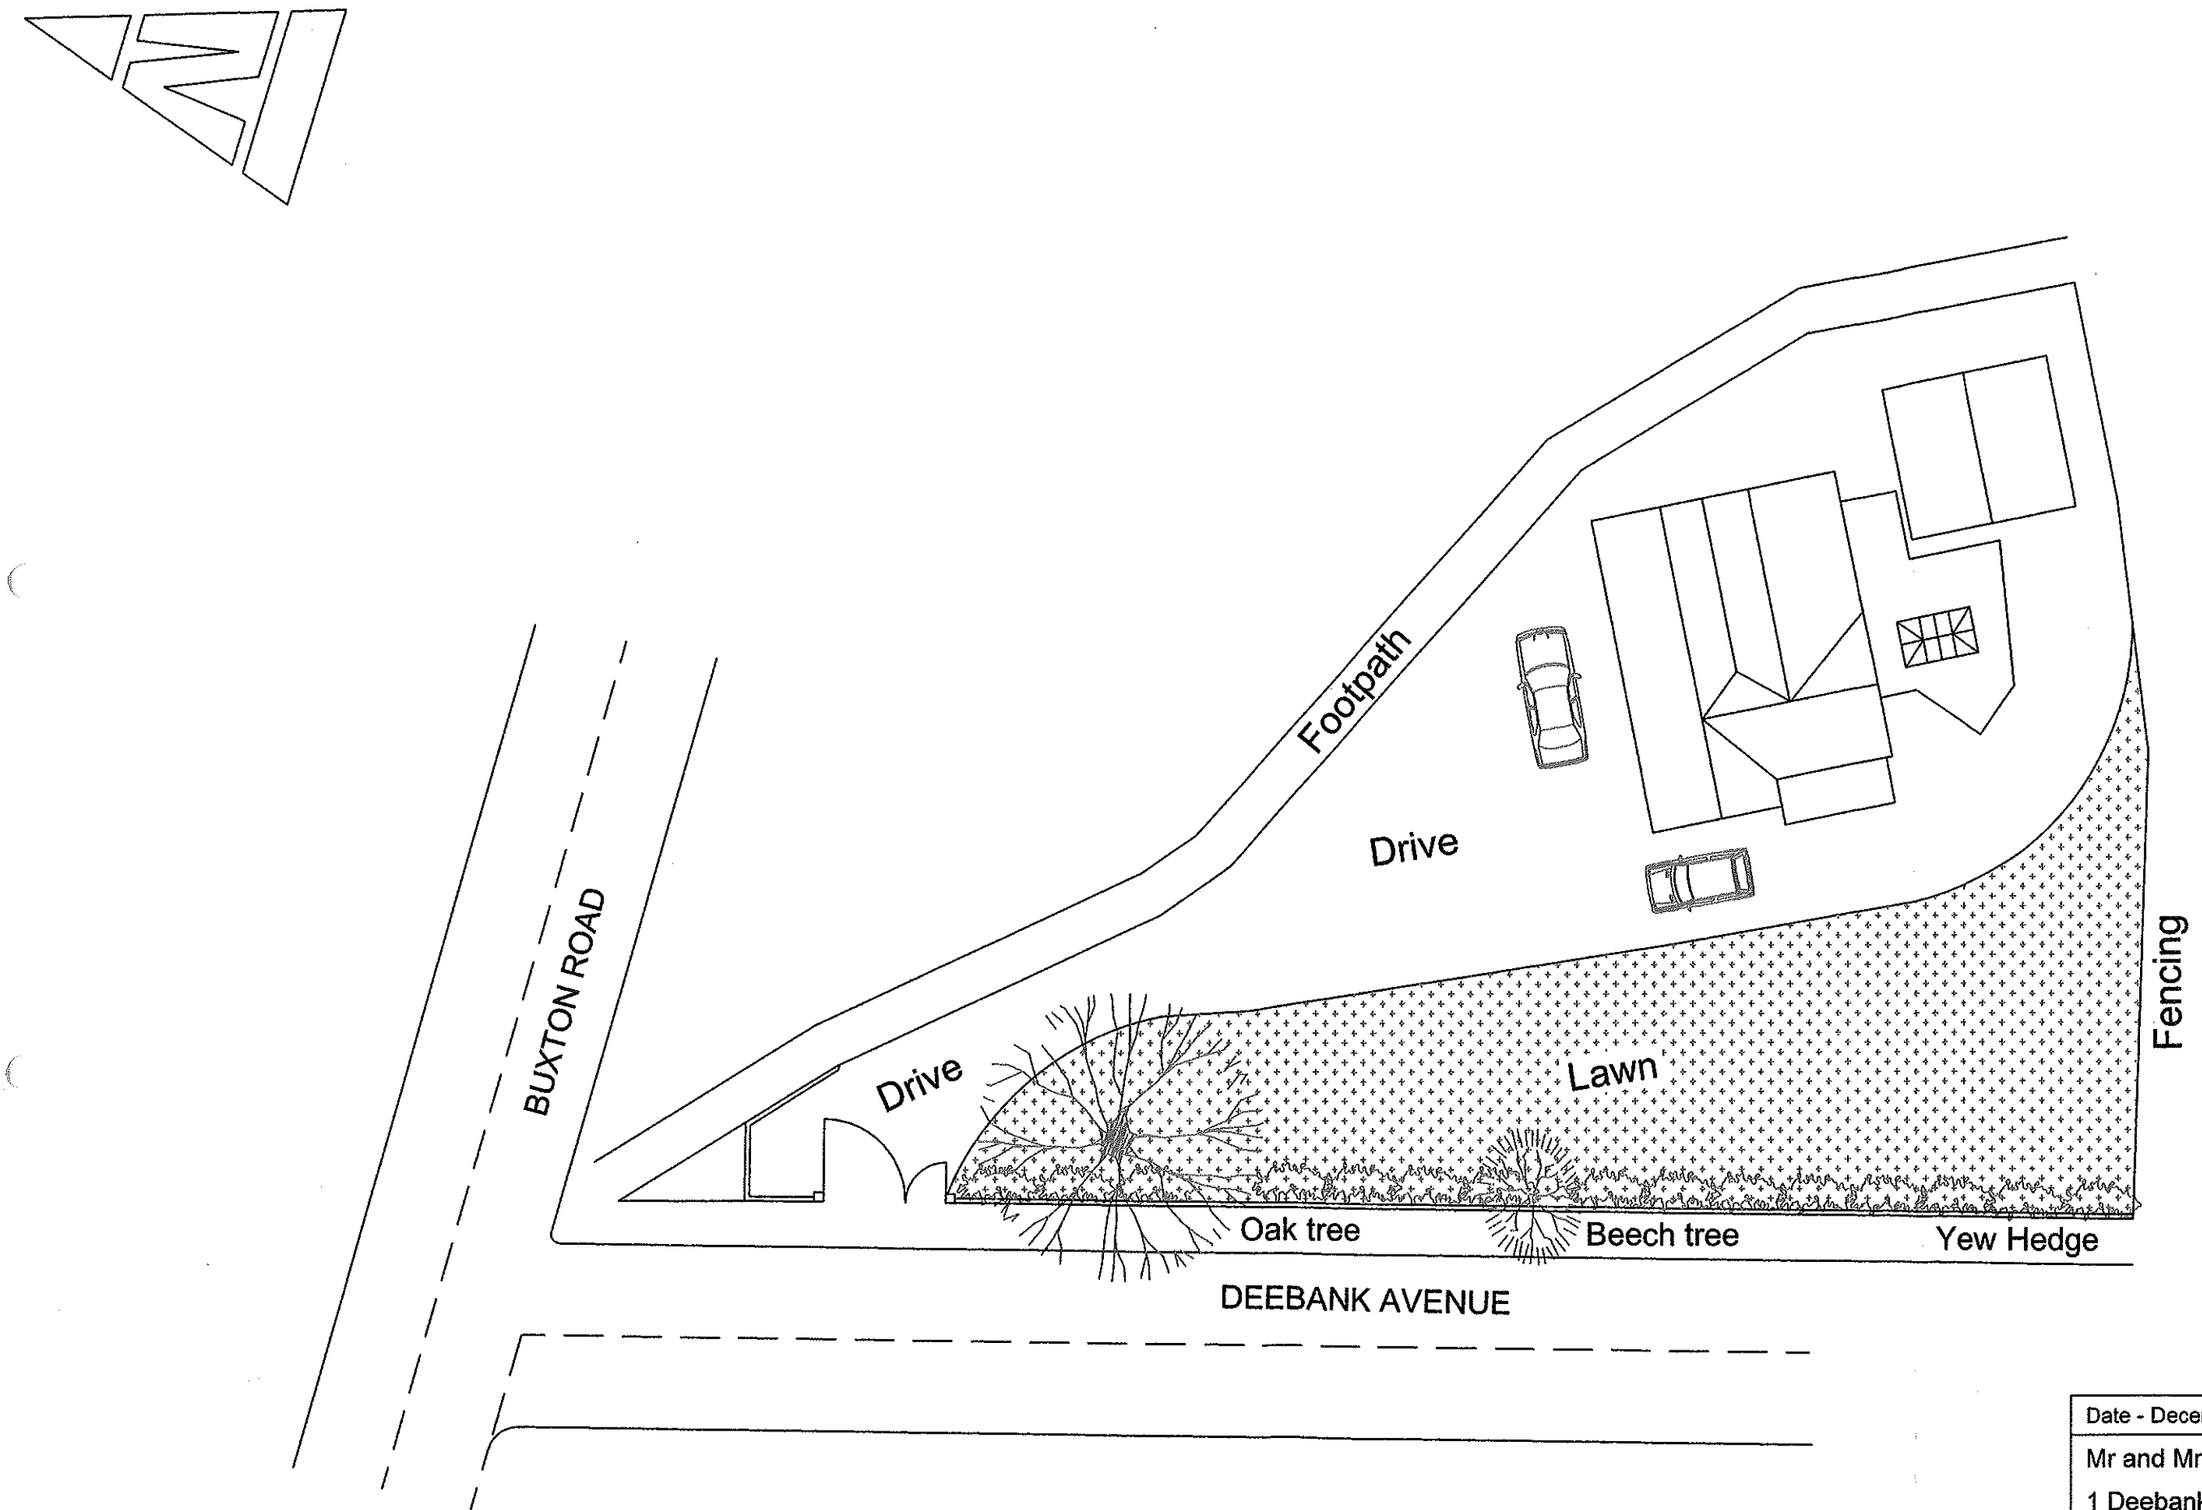

Date - December 2018	
Mr and Mrs A Sherratt	
1 Deebank Avenue, Leek, Staffs, ST13 6NB	
Exisitng site plan	
scale 1:200 @ A3	EX - 01